




# 229-247 BEECHWOOD AVE. - OTTAWA

| DRAWING LIST |                             |            |
|--------------|-----------------------------|------------|
| NUMBER       | TITLE                       | DATE       |
| A100         | COVER SHEET                 | 2022-02-25 |
| A101         | BASEMENT                    | 2022-02-25 |
| A102         | MAIN&SECOND LEVEL           | 2022-02-25 |
| A104         | FOURTH LEVEL                | 2022-02-25 |
| A105         | ROOF                        | 2022-02-25 |
| A110         | WEST & BEECHWOOD ELEVATIONS | 2022-02-25 |
| A111         | ELEVATIONS                  | 2022-02-25 |
| A115         | SECTIONS                    | 2022-02-25 |
| A116         | SECTIONS                    | 2021-06-28 |
| A120         | AXONOMETRIC VIEWS           | 2021-06-28 |
| A121         | RENDER 1                    | 2022-02-25 |
| A122         | RENDER 2                    | 2022-02-25 |
| A123         | RENDER 3                    | 2022-02-25 |
| A124         | RENDER 4                    | 2022-02-25 |
| A126         | CONTEXT SECTIONS            | 2022-02-25 |
| A127         | FRONT ELEVATION             | 2022-02-25 |
| A128         | FRONT ELEVATION MATERIALS   |            |
| x129         | SITE PLAN COMPARATION       |            |

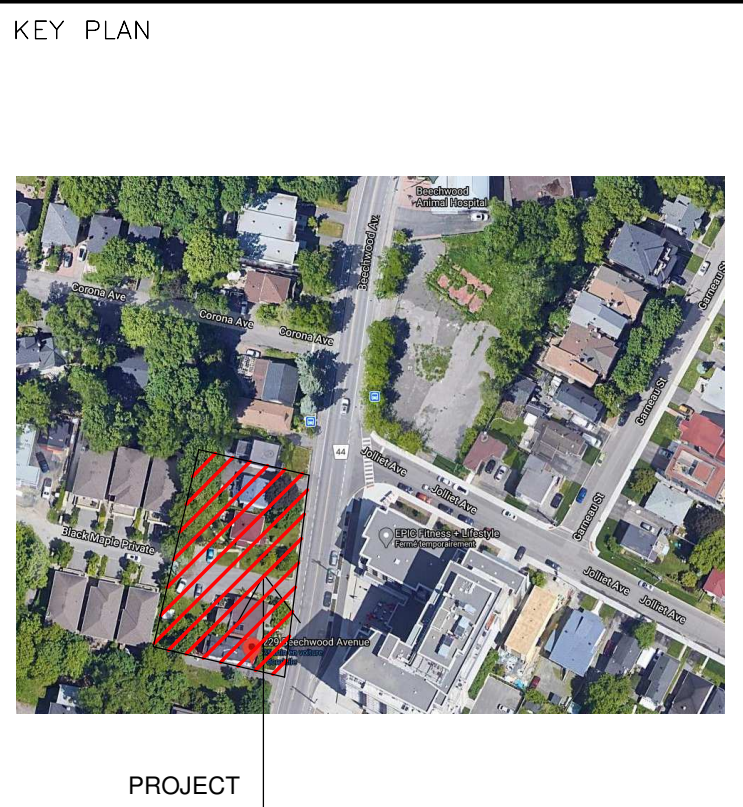

ALL CONTRACTORS TO VERIFY ALL DIMENSIONS ON SITE AND TO REPORT ALL ERRORS AND/OR OMISSIONS TO THE ARCHITECT.

ALL CONTRACTORS MUST COMPLY WITH ALL CODES AND BYLAWS AND OTHER AUTHORITIES HAVING JURISDICTION OVER THE WORK.

DO NOT SCALE DRAWINGS.

THIS DRAWING MAY NOT BE USED FOR CONSTRUCTION UNTIL SIGNED BY THE ARCHITECT

COPYRIGHT RESERVED.

| # | Description       | Date       |
|---|-------------------|------------|
| 1 | ISSUED FOR REVIEW | 2021-06-28 |
| 2 | ISSUED FOR REVIEW | 2022-02-25 |





4 BEECHWOOD, SUITE 201 OTTAWA, ONTARIO, CANADA K1L 8L9  
TEL: 613 228 9850 • FAX 613 228 9848 • mail@woodmanarchitect.com

CONSULTANTS:  
STRUCTURAL —  
MECHANICAL —  
CIVIL —  
ELECTRICAL —  
LANDSCAPING —

PROJECT  
229-247 BEECHWOOD AVE

DRAWING:  
COVER SHEET

|                           |                |
|---------------------------|----------------|
| DATE: 2022-02-25 15:20:24 | REV. NO: 1971  |
| SCALE: As per             | ARCH. NO: A100 |
| DRAWN BY: Auteur          |                |
| CHECKED BY: Vérificateur  |                |

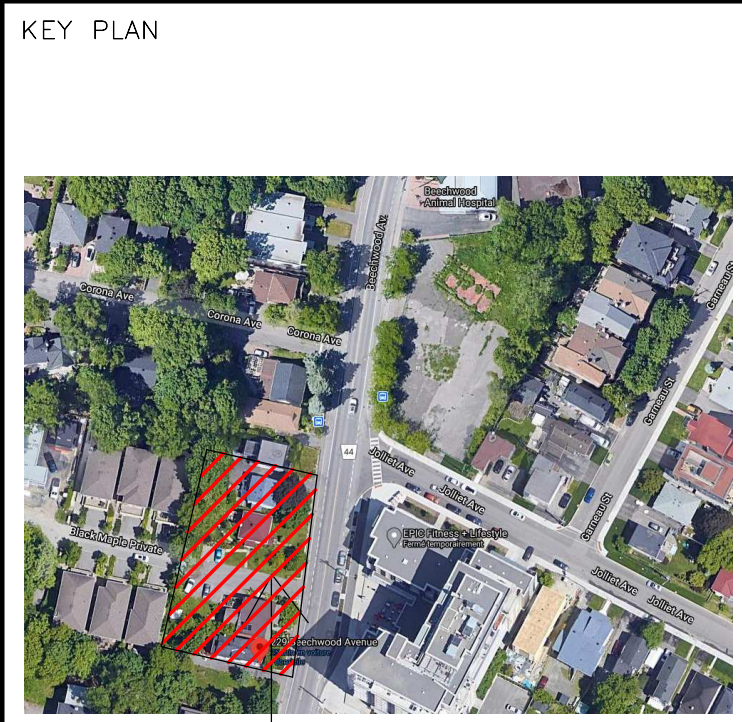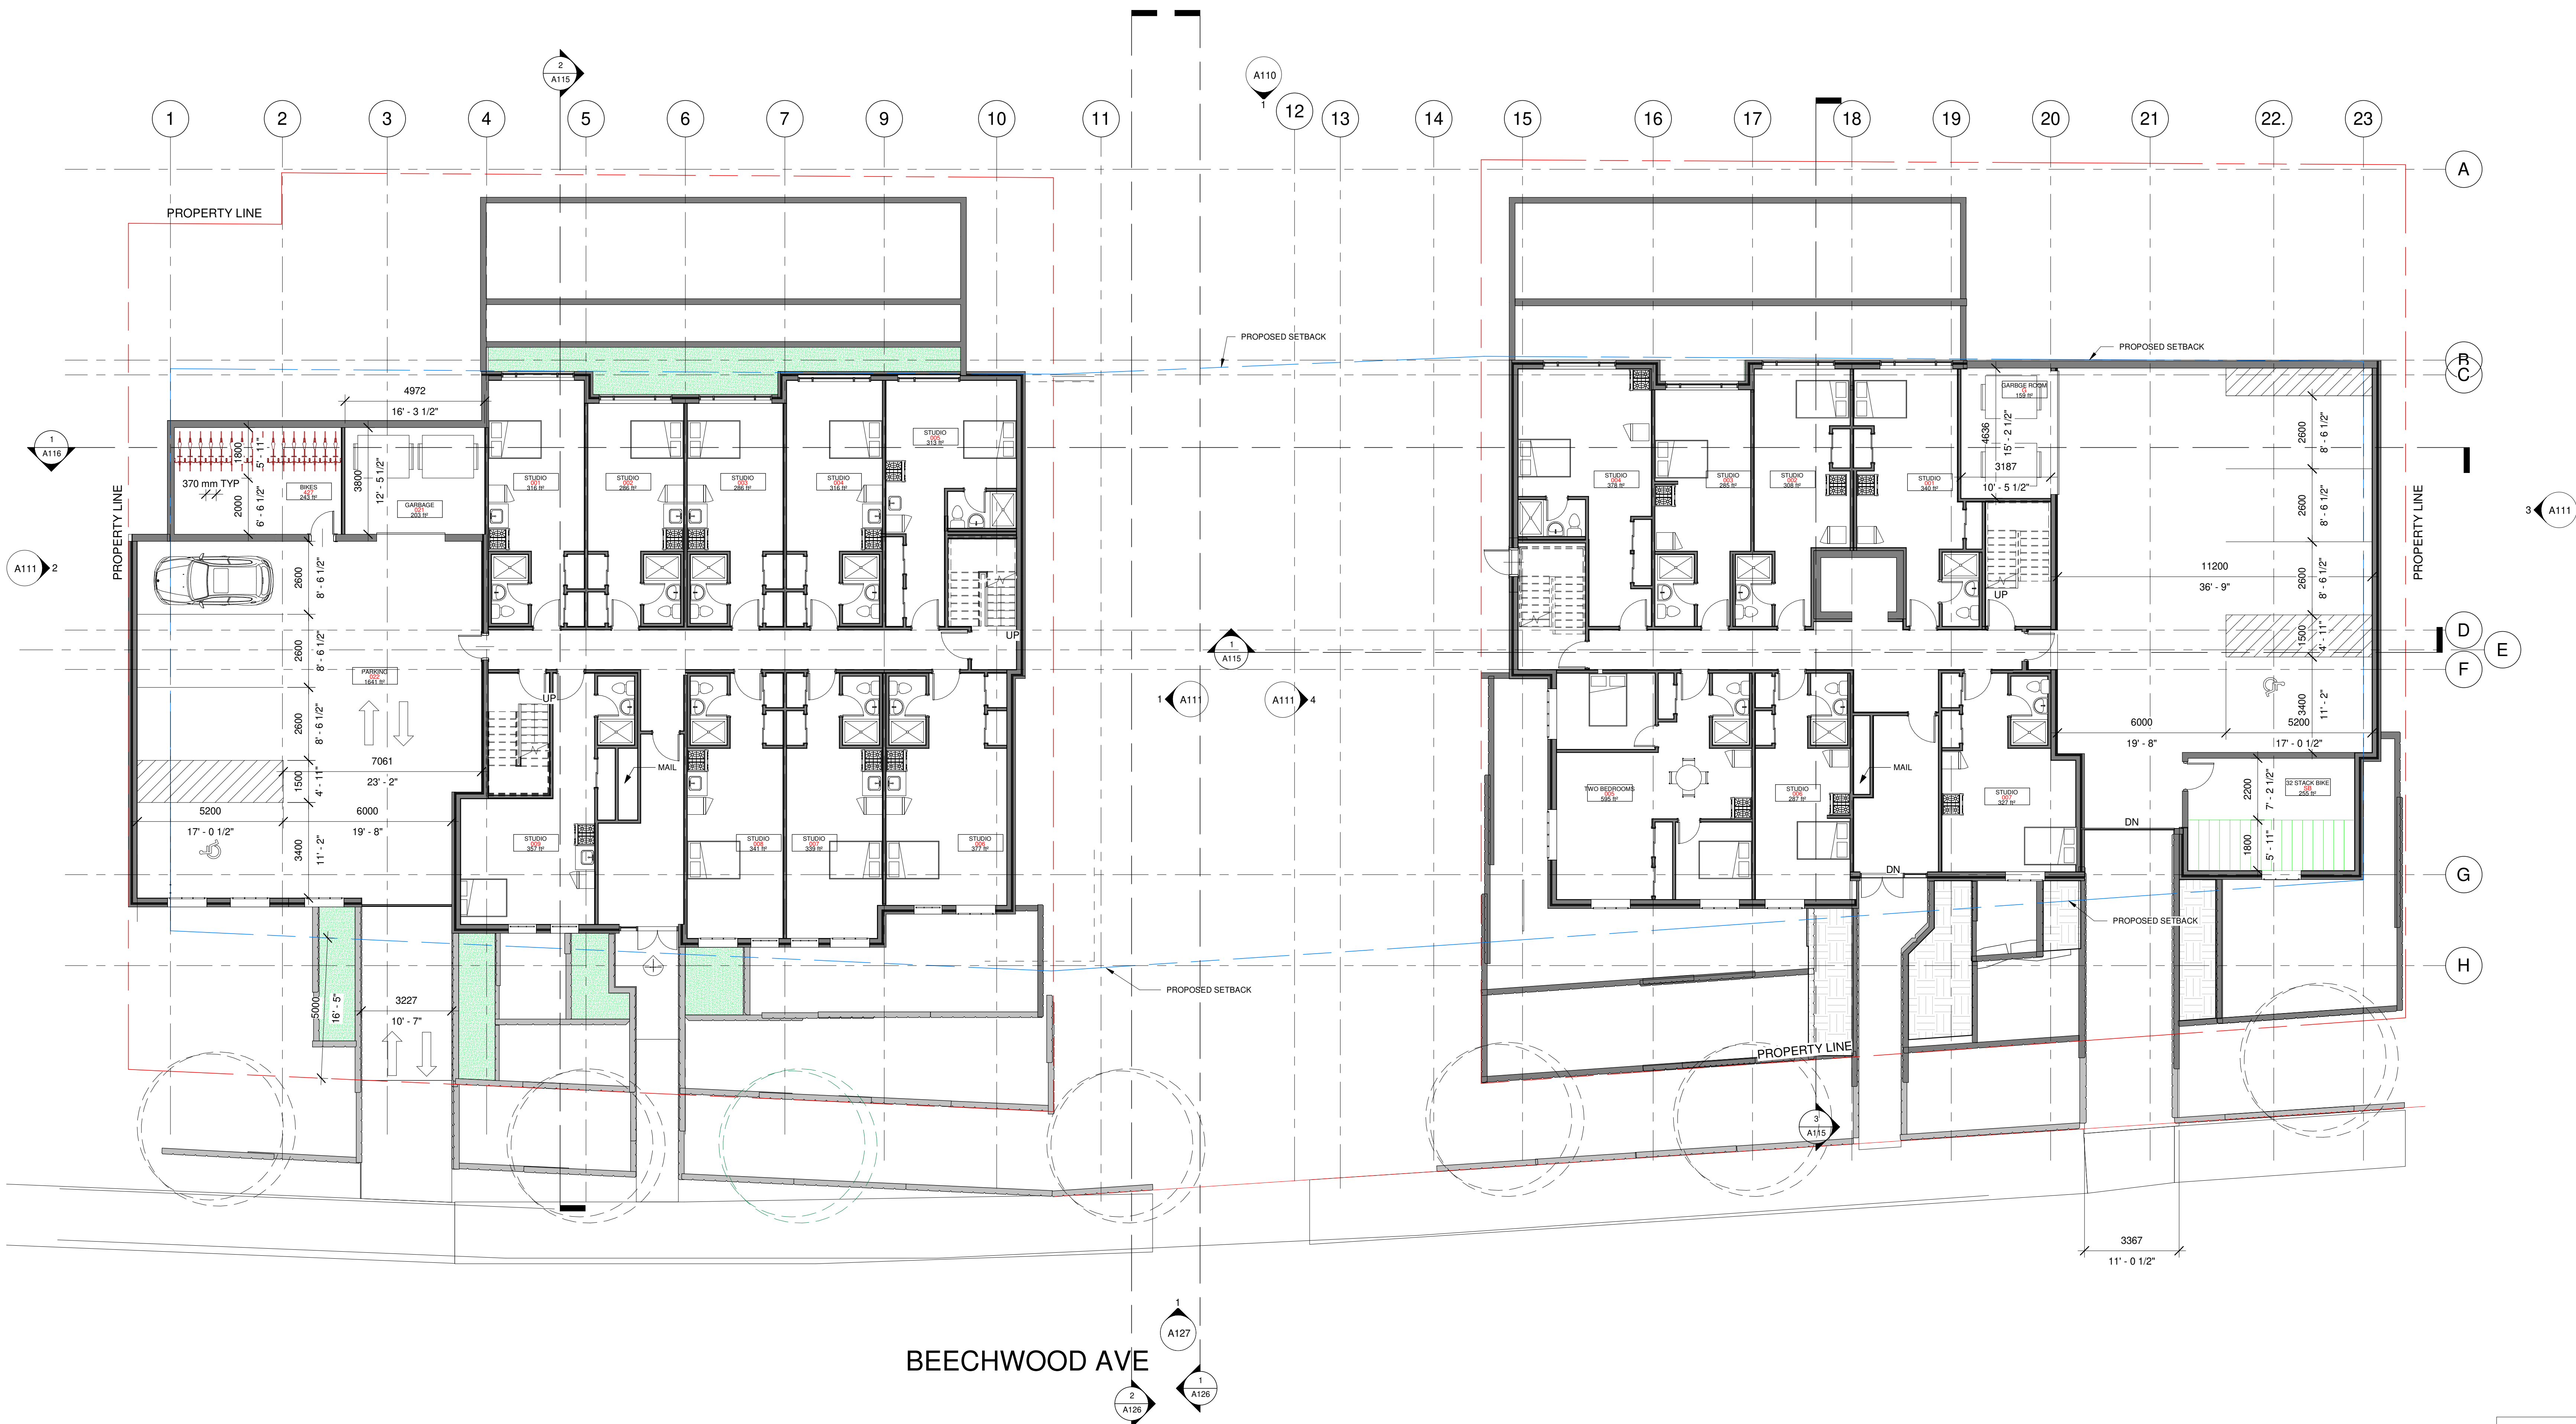

PROJECT

ALL CONTRACTORS TO VERIFY ALL DIMENSIONS ON SITE AND TO REPORT ALL ERRORS AND/OR OMISSIONS TO THE ARCHITECT.

ALL CONTRACTORS MUST COMPLY WITH ALL CODES AND BYLAWS AND OTHER AUTHORITIES HAVING JURISDICTION OVER THE WORK.

DO NOT SCALE DRAWINGS.

THIS DRAWING MAY NOT BE USED FOR CONSTRUCTION UNTIL SIGNED BY THE ARCHITECT.

COPYRIGHT RESERVED.

| # | Description       | Date       |
|---|-------------------|------------|
| 1 | ISSUED FOR REVIEW | 2021-06-28 |
| 2 | ISSUED FOR REVIEW | 2022-02-25 |



**WOODMAN ARCHITECT**  
ASSOCIATES LTD.

4 BEECHWOOD, SUITE 201 OTTAWA, ONTARIO, CANADA K1L 8L9  
TEL: 613 228 9850 • FAX: 613 228 9848 • mailbox@woodmanarchitect.com

CONSULTANTS:

- STRUCTURAL —
- MECHANICAL —
- CIVIL —
- ELECTRICAL —
- LANDSCAPING —

PROJECT

**229-247 BEECHWOOD AVE**

DRAWING:

**BASEMENT**

|             |                     |            |      |
|-------------|---------------------|------------|------|
| DATE:       | 2022-02-25 15:20:33 | REV. NO.   | 1971 |
| SCALE:      | 1 : 100             | ARCHITECT: |      |
| DRAWN BY:   | Auteur              |            |      |
| CHECKED BY: | Vérificateur        |            |      |

**A101**

**COPYRIGHT RESERVED.**




**SMART LIVING**  
PROPERTIES

A102



1 LEVEL 3- W  
A103 1 : 100

KEY PLAN

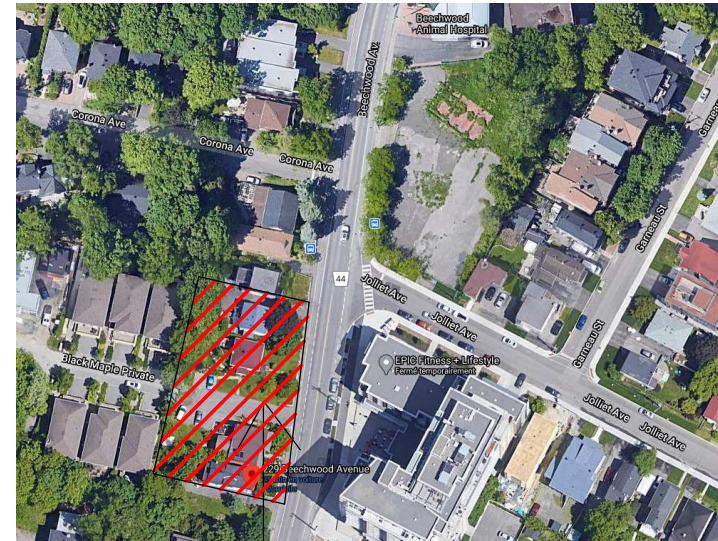

PROJECT

ALL CONTRACTORS TO VERIFY ALL DIMENSIONS ON SITE AND TO REPORT ALL ERRORS AND/OR OMISSIONS TO THE ARCHITECT.

ALL CONTRACTORS MUST COMPLY WITH ALL CODES AND BYLAWS AND OTHER AUTHORITIES HAVING JURISDICTION OVER THE WORK.

DO NOT SCALE DRAWINGS.

THIS DRAWING MAY NOT BE USED FOR CONSTRUCTION UNTIL SIGNED BY THE ARCHITECT.

COPYRIGHT RESERVED.

| # | Description       | Date       |
|---|-------------------|------------|
| 1 | ISSUED FOR REVIEW | 2021-06-28 |
| 2 | ISSUED FOR REVIEW | 2022-02-25 |



WOODMAN ARCHITECT  
ASSOCIATES LTD.

4 BEECHWOOD, SUITE 201 OTTAWA, ONTARIO, CANADA K1L 8L9  
TEL: 613 228 9850 • FAX 613 228 9848 • mailbox@woodmanarchitect.com

CONSULTANTS:  
STRUCTURAL —  
MECHANICAL —  
CIVIL —  
ELECTRICAL —  
LANDSCAPING —

PROJECT

229-247 BEECHWOOD AVE


DRAWING:

THIRD LEVEL

|            |                     |           |      |
|------------|---------------------|-----------|------|
| DATE       | 2022-02-25 15:20:54 | REV. NO.  | 1971 |
| SCALE      | 1 : 100             | ARCHITECT |      |
| DRAWN BY   | Auteur              |           |      |
| CHECKED BY | Vérificateur        |           |      |


A103

007-12-21-0001 PLAN #15403

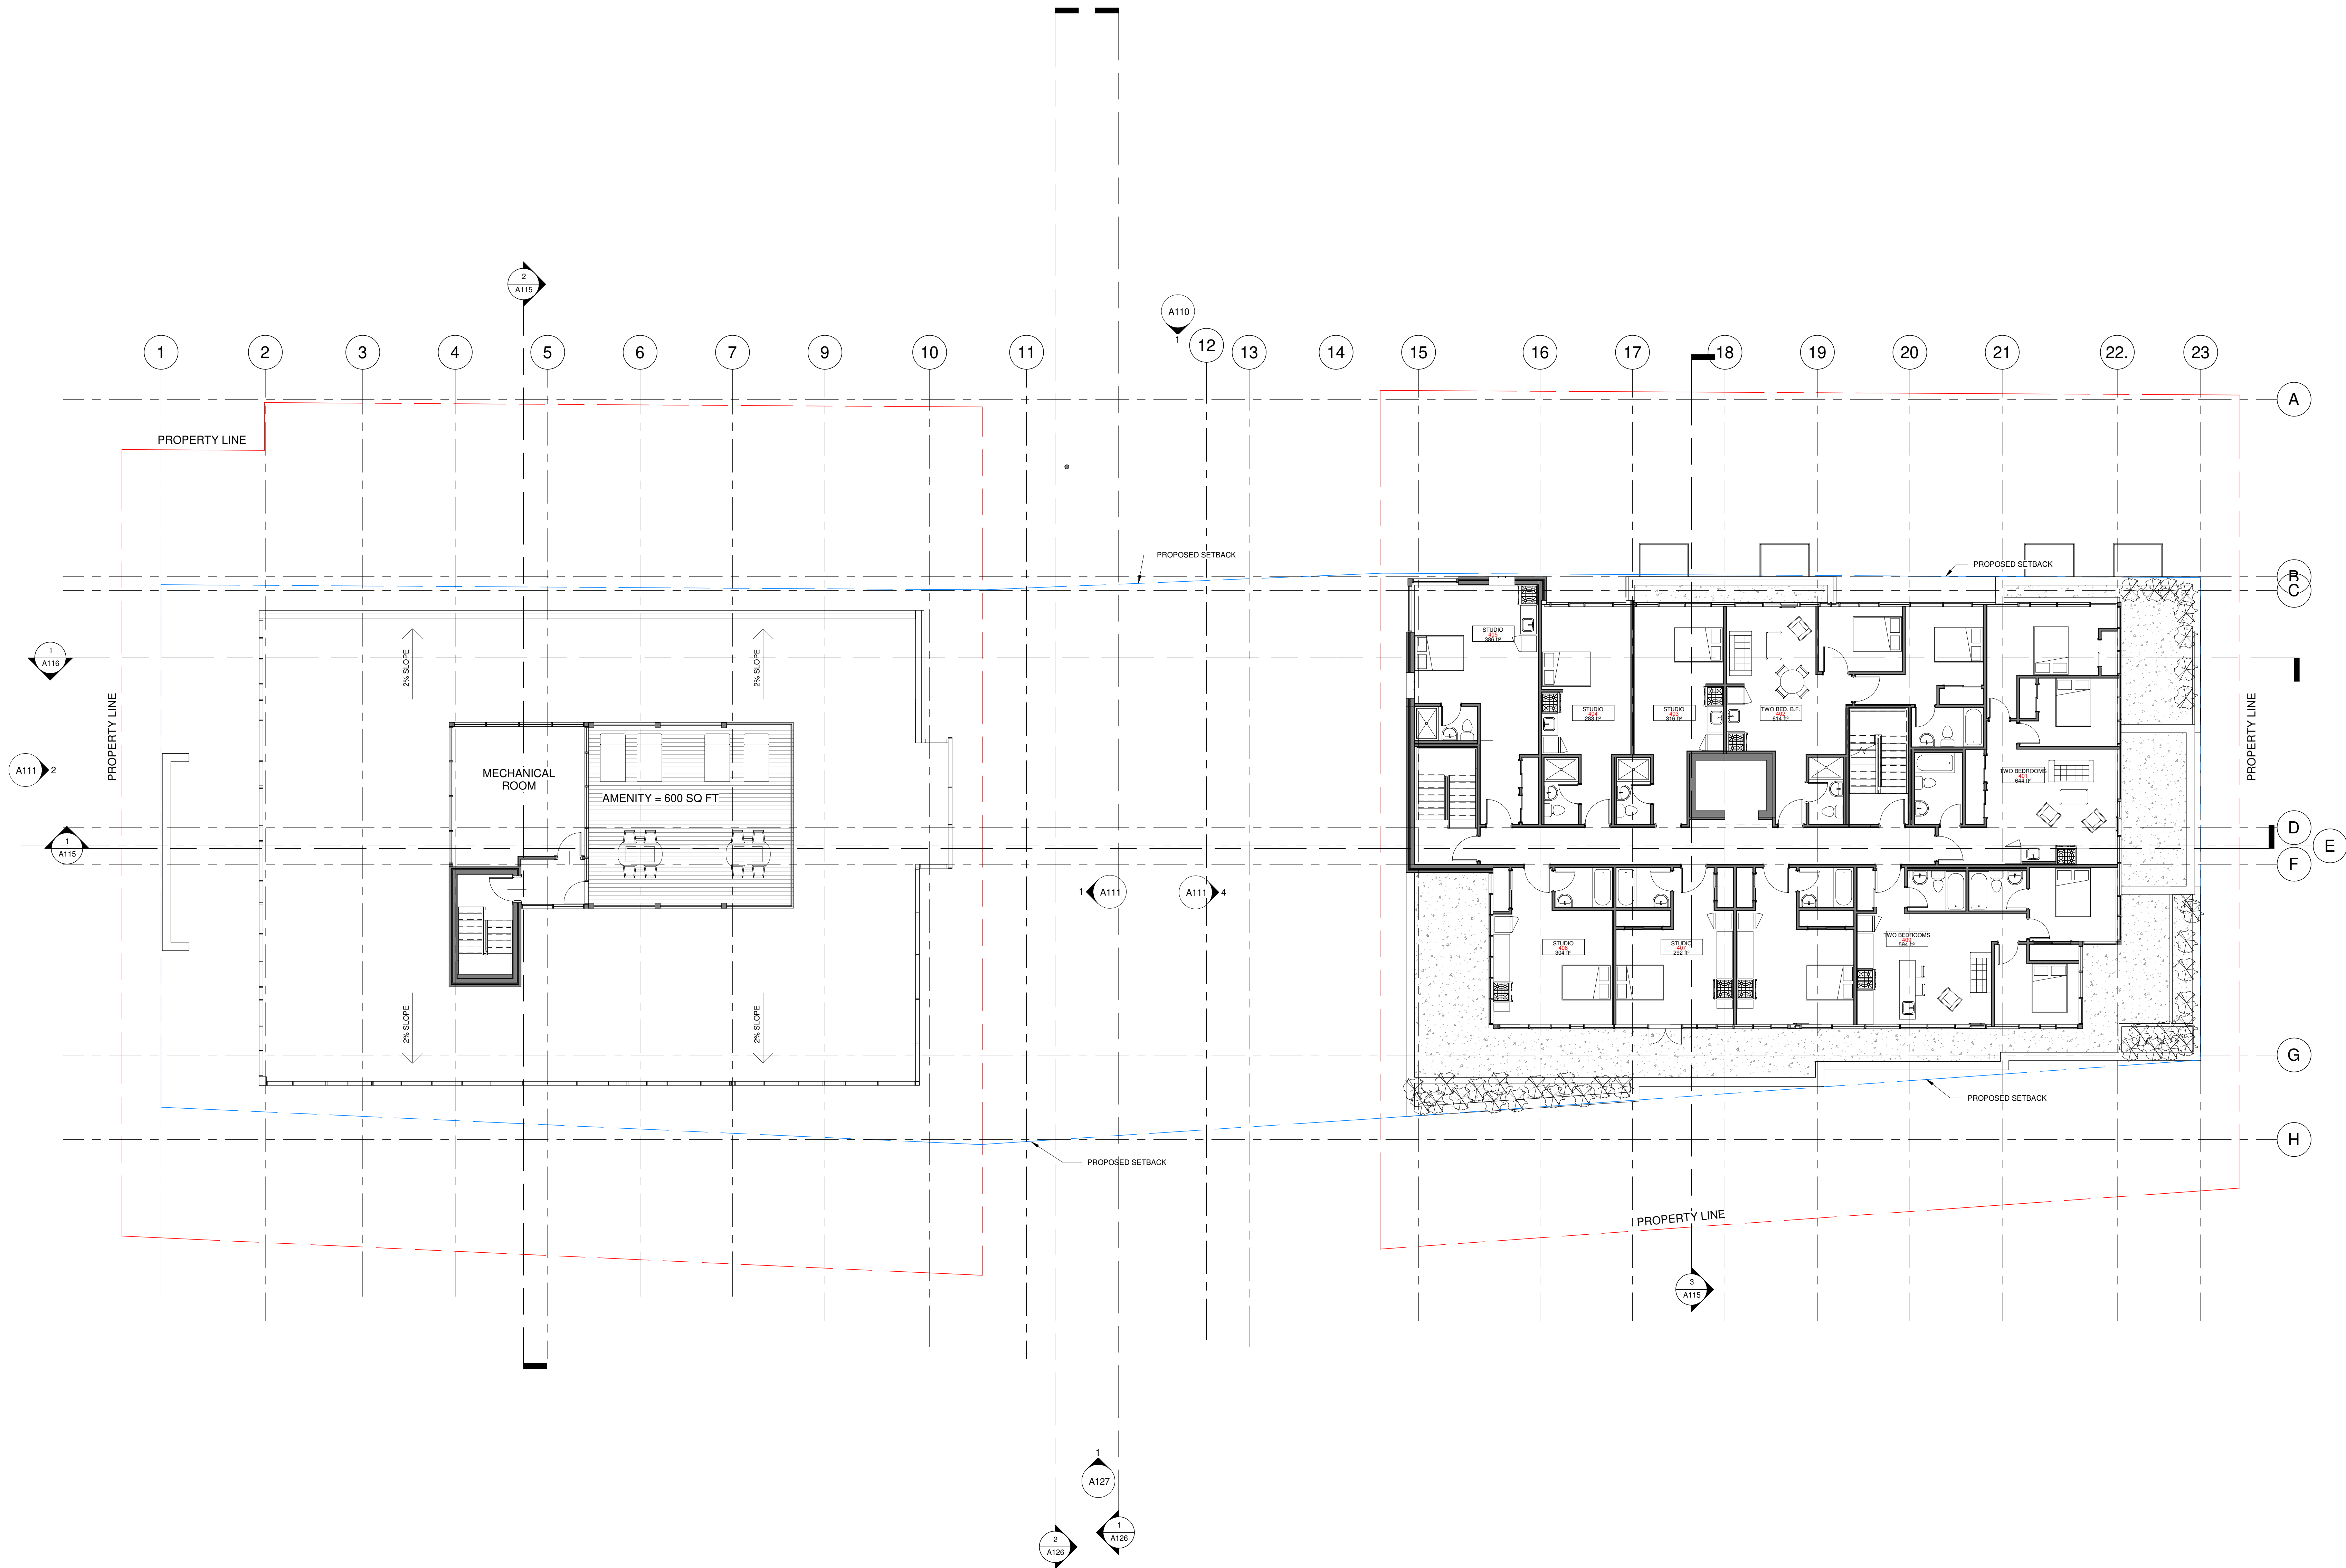

1 LEVEL4- W  
1 : 100

KEY PLAN

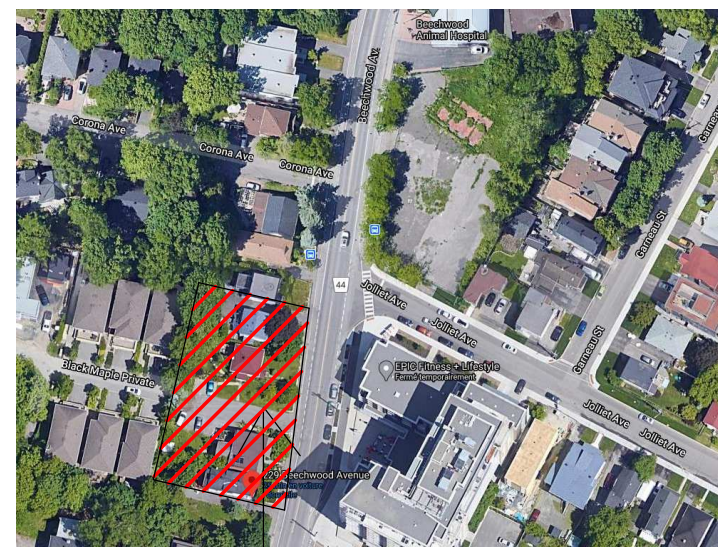

PROJECT

ALL CONTRACTORS TO VERIFY ALL DIMENSIONS ON SITE AND TO REPORT ALL ERRORS AND/OR OMISSIONS TO THE ARCHITECT.

ALL CONTRACTORS MUST COMPLY WITH ALL CODES AND BYLAWS AND OTHER AUTHORITIES HAVING JURISDICTION OVER THE WORK.

DO NOT SCALE DRAWINGS.

THIS DRAWING MAY NOT BE USED FOR CONSTRUCTION UNTIL SIGNED BY THE ARCHITECT.

COPYRIGHT RESERVED.

| # | Description       | Date       |
|---|-------------------|------------|
| 1 | ISSUED FOR REVIEW | 2021-06-28 |
| 2 | ISSUED FOR REVIEW | 2022-02-25 |



WOODMAN ARCHITECT  
ASSOCIATES LTD.

4 BEECHWOOD, SUITE 201 OTTAWA, ONTARIO, CANADA K1L 8L9  
TEL: 613 228 9850 • FAX 613 228 9848 • mailbox@woodmanarchitect.com

CONSULTANTS:  
STRUCTURAL —  
MECHANICAL —  
CIVIL —  
ELECTRICAL —  
LANDSCAPING —

PROJECT

229-247 BEECHWOOD AVE


DRAWING:

FOURTH LEVEL


|            |                     |           |      |
|------------|---------------------|-----------|------|
| DATE       | 2022-02-25 15:20:59 | REV. NO.  | 1971 |
| SCALE      | 1 : 100             | ARCHITECT |      |
| DRAWN BY   | Auteur              |           |      |
| CHECKED BY | Vérificateur        |           |      |

A104

007-12-21-0001 PLAN #15403

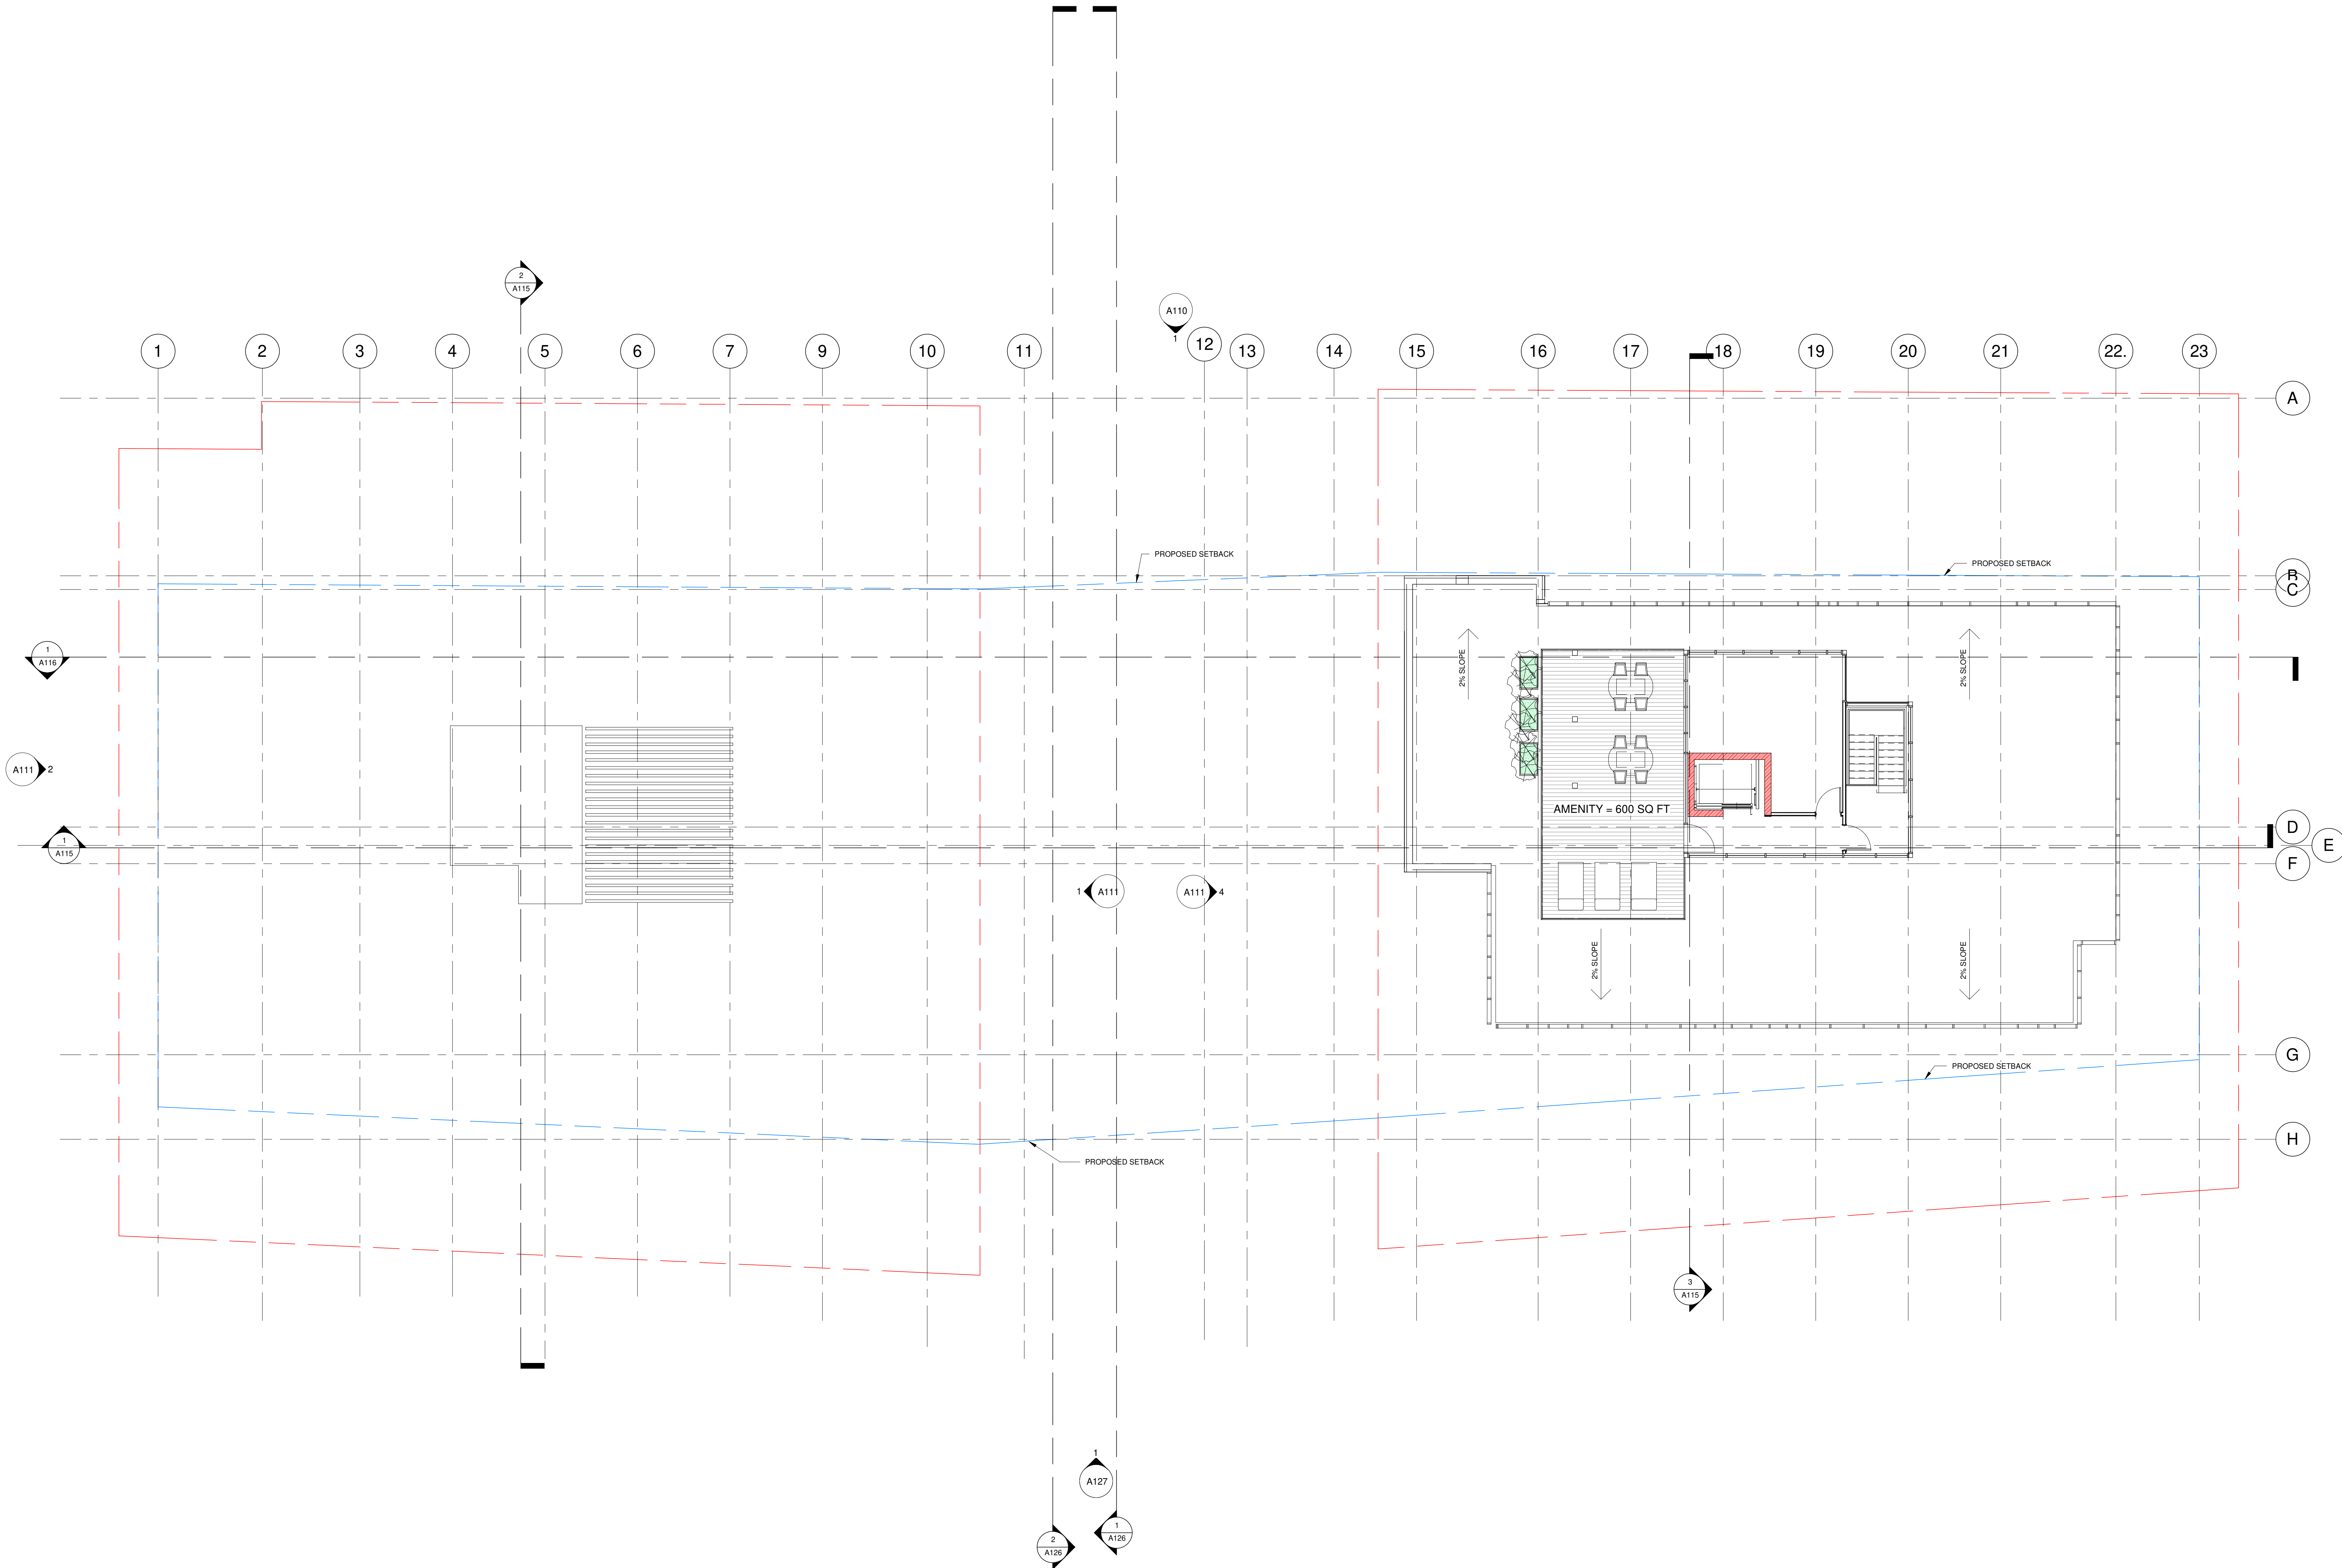

KEY PLAN

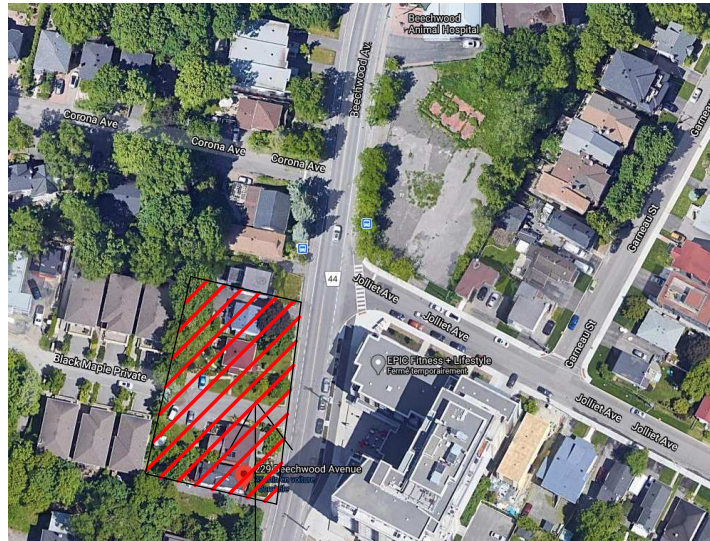

PROJECT

ALL CONTRACTORS TO VERIFY ALL DIMENSIONS ON SITE AND TO REPORT ALL ERRORS AND/OR OMISSIONS TO THE ARCHITECT.

ALL CONTRACTORS MUST COMPLY WITH ALL CODES AND BYLAWS AND OTHER AUTHORITIES HAVING JURISDICTION OVER THE WORK.

DO NOT SCALE DRAWINGS.

THIS DRAWING MAY NOT BE USED FOR CONSTRUCTION UNTIL SIGNED BY THE ARCHITECT.

COPYRIGHT RESERVED.

| # | Description       | Date       |
|---|-------------------|------------|
| 1 | ISSUED FOR REVIEW | 2021-06-28 |
| 2 | ISSUED FOR REVIEW | 2022-02-25 |



WOODMAN ARCHITECT  
ASSOCIATES LTD.

4 BEECHWOOD, SUITE 201 OTTAWA, ONTARIO, CANADA K1L 8L9  
TEL: 613 228 9850 • FAX 613 228 9848 • mailbox@woodmanarchitect.com

CONSULTANTS:  
STRUCTURAL —  
MECHANICAL —  
CIVIL —  
ELECTRICAL —  
LANDSCAPING —

PROJECT



229-247 BEECHWOOD AVE

DRAWING:


ROOF

|            |                     |             |      |
|------------|---------------------|-------------|------|
| DATE       | 2022-02-25 15:21:01 | REV. NO.    | 1971 |
| SCALE      | 1 : 100             | APPROVED BY |      |
| DRAWN BY   | Auteur              |             |      |
| CHECKED BY | Vérificateur        |             |      |

A105

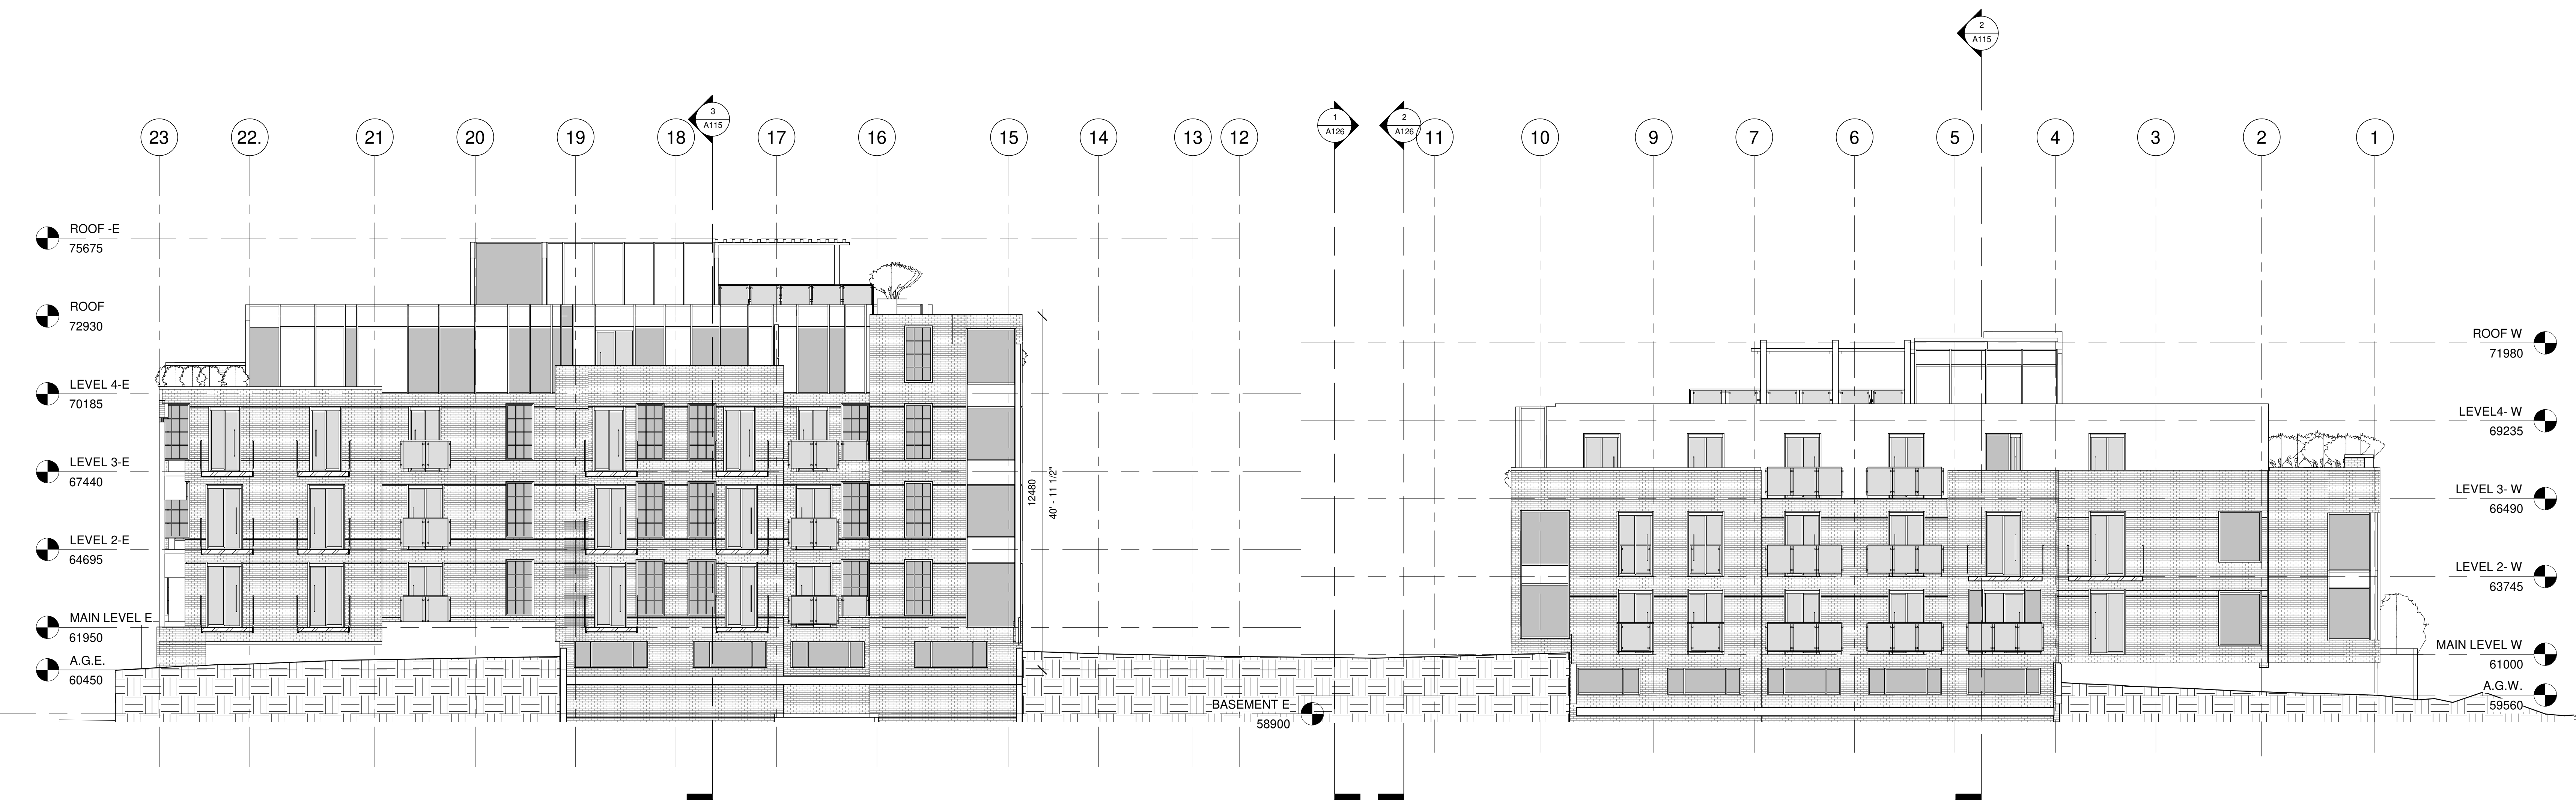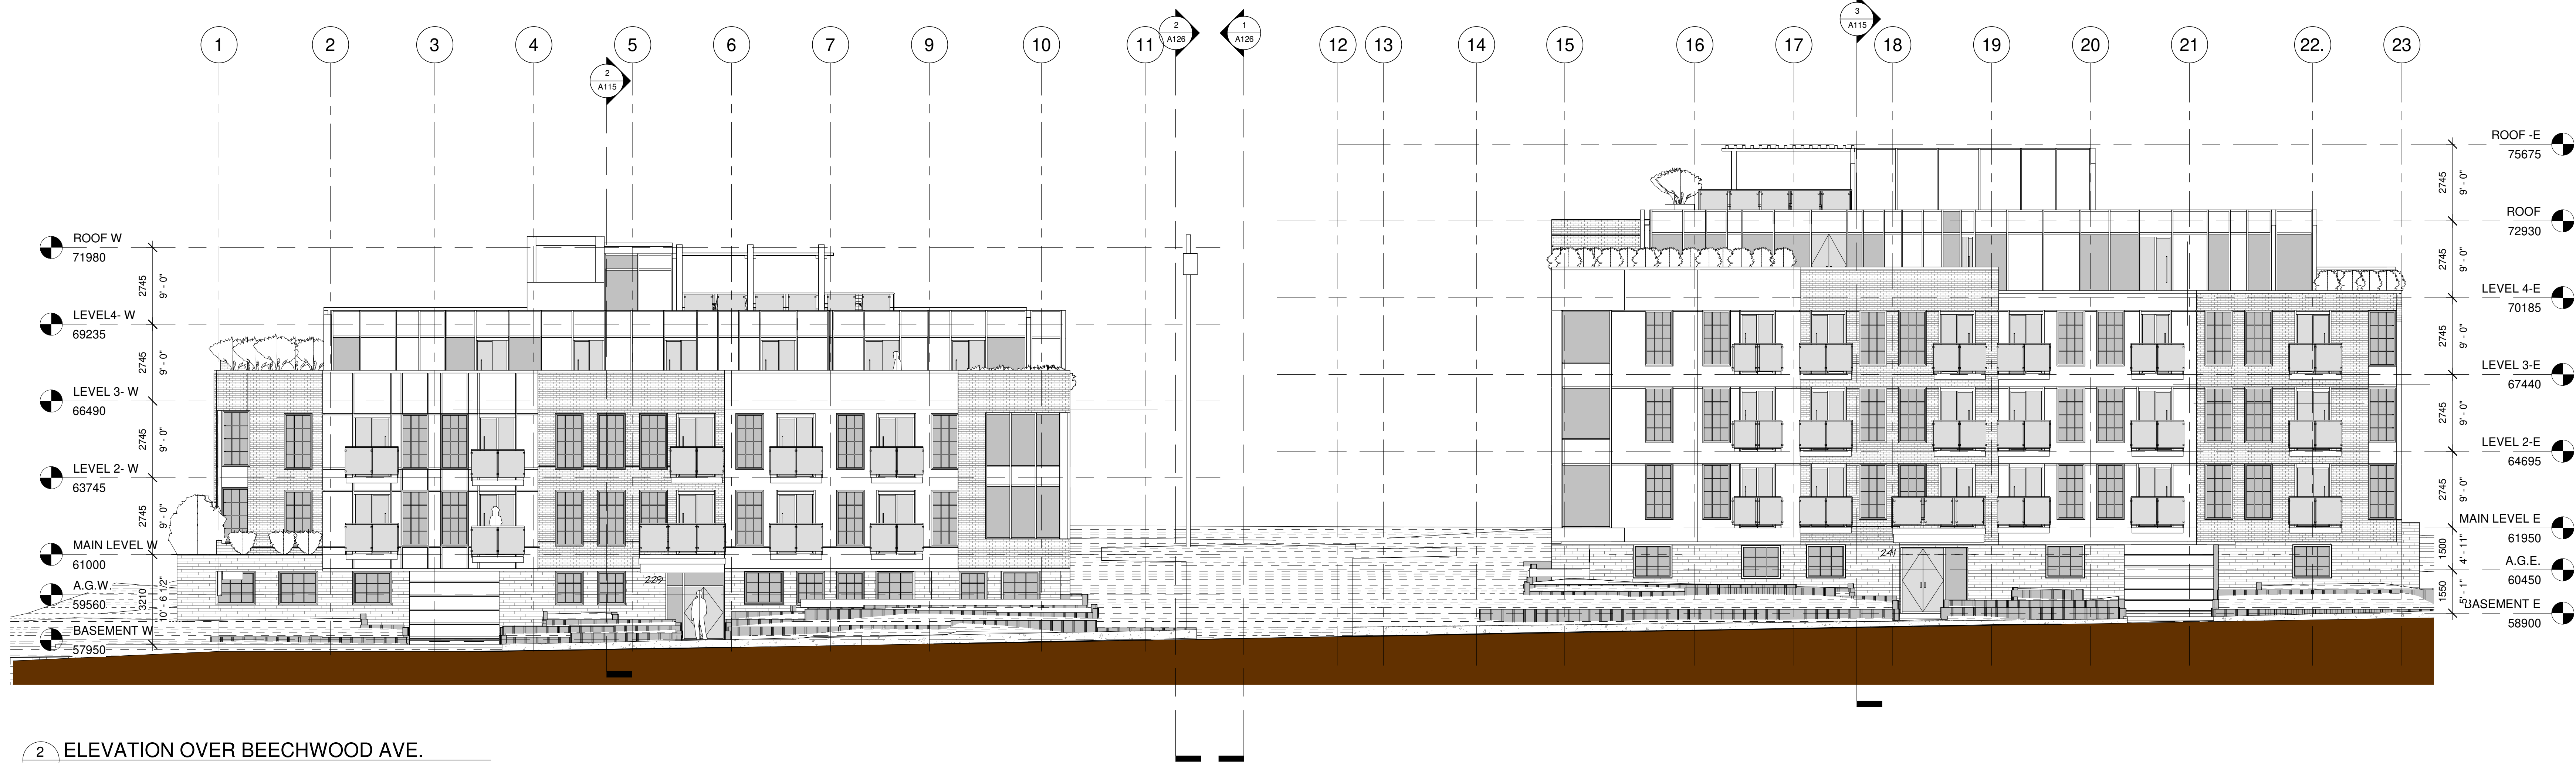

KEY PLAN

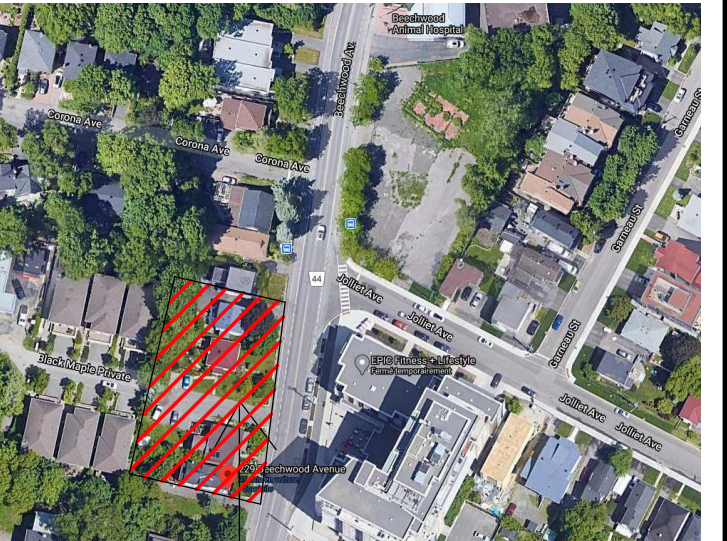

PROJECT

ALL CONTRACTORS TO VERIFY ALL DIMENSIONS ON SITE AND TO REPORT ALL ERRORS AND/OR OMISSIONS TO THE ARCHITECT.

ALL CONTRACTORS MUST COMPLY WITH ALL CODES AND BYLAWS AND OTHER AUTHORITIES HAVING JURISDICTION OVER THE WORK.

DO NOT SCALE DRAWINGS.

THIS DRAWING MAY NOT BE USED FOR CONSTRUCTION UNTIL SIGNED BY THE ARCHITECT.

COPYRIGHT RESERVED.

| # | Description       | Date       |
|---|-------------------|------------|
| 1 | ISSUED FOR REVIEW | 2021-06-28 |
| 2 | ISSUED FOR REVIEW | 2022-02-25 |



CONSULTANTS:  
STRUCTURAL —  
MECHANICAL —  
CIVIL —  
ELECTRICAL —  
LANDSCAPING —


PROJECT  
229-247 BEECHWOOD AVE

DRAWING:  
WEST & BECHWOOD  
ELEVATIONS


|             |                     |          |      |
|-------------|---------------------|----------|------|
| DATE:       | 2022-02-25 15:21:13 | REV. NO. | 1971 |
| SCALE:      | 1:100               | DATE:    |      |
| DRAWN BY:   | Auteur              |          |      |
| CHECKED BY: | Vérificateur        |          |      |

A110


007-12-21-0001 PLAN #18403

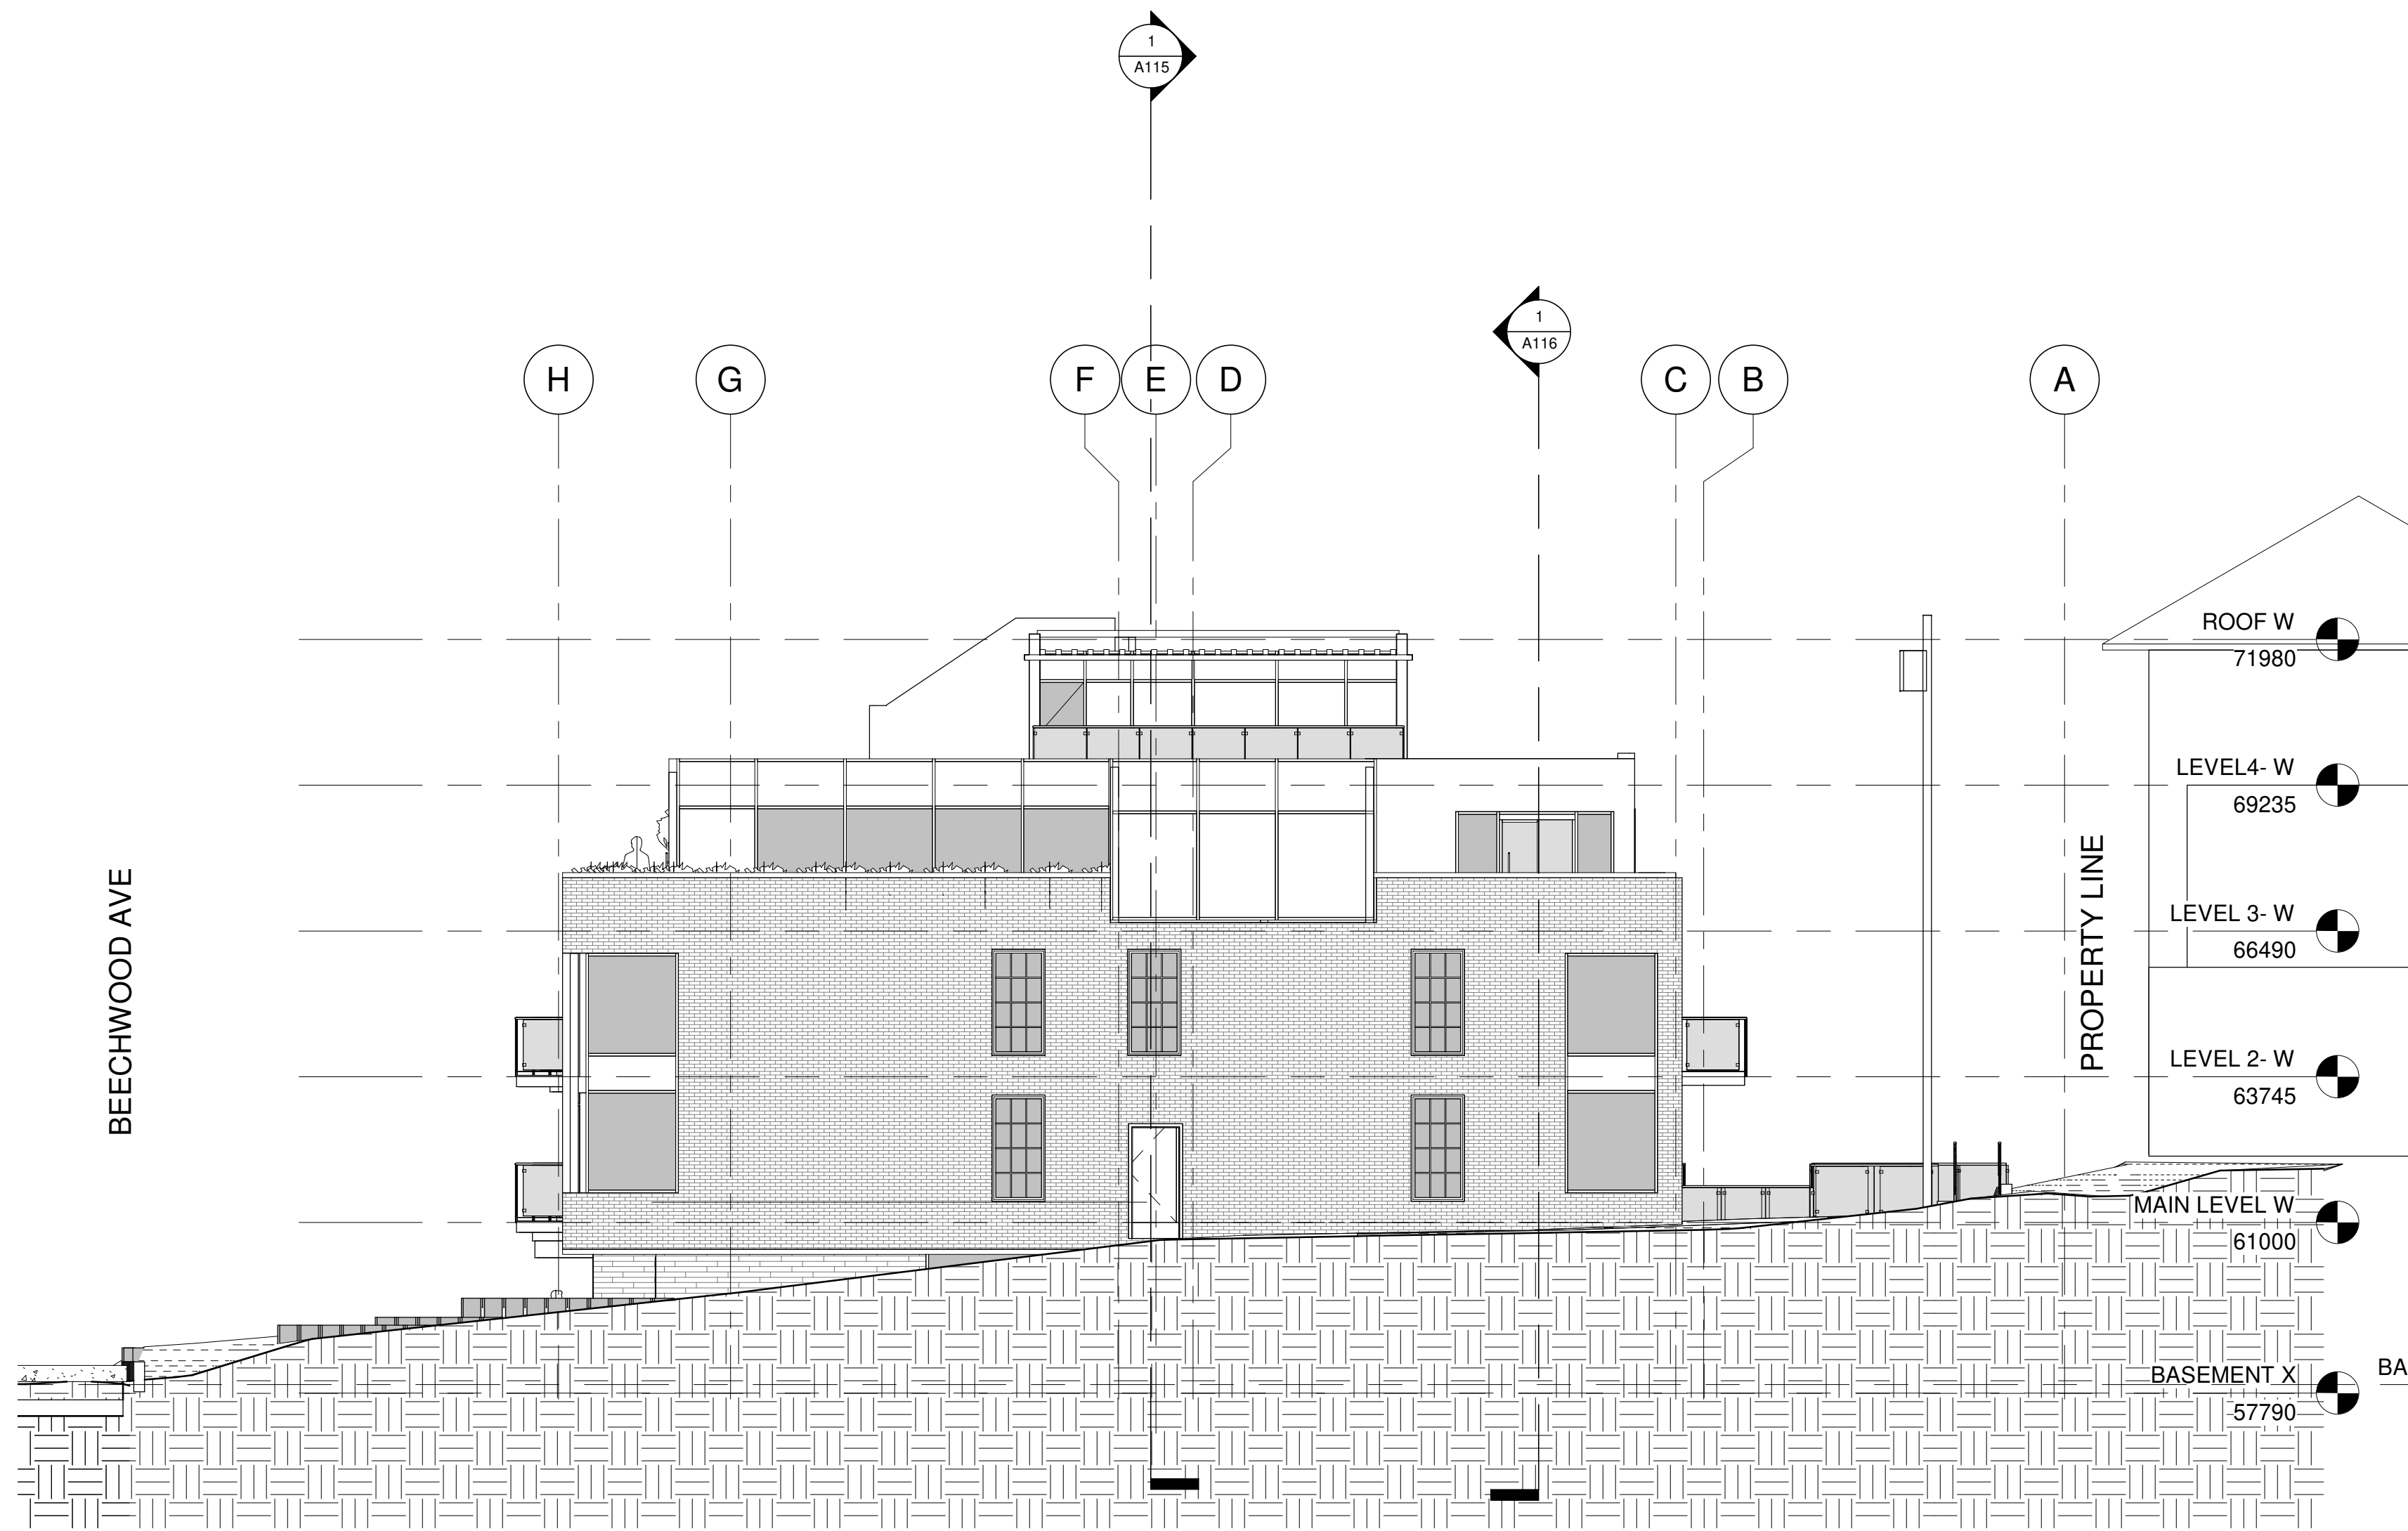


1 NORTH ELEVATION 229 BEECHWOOD  
A111 1:100

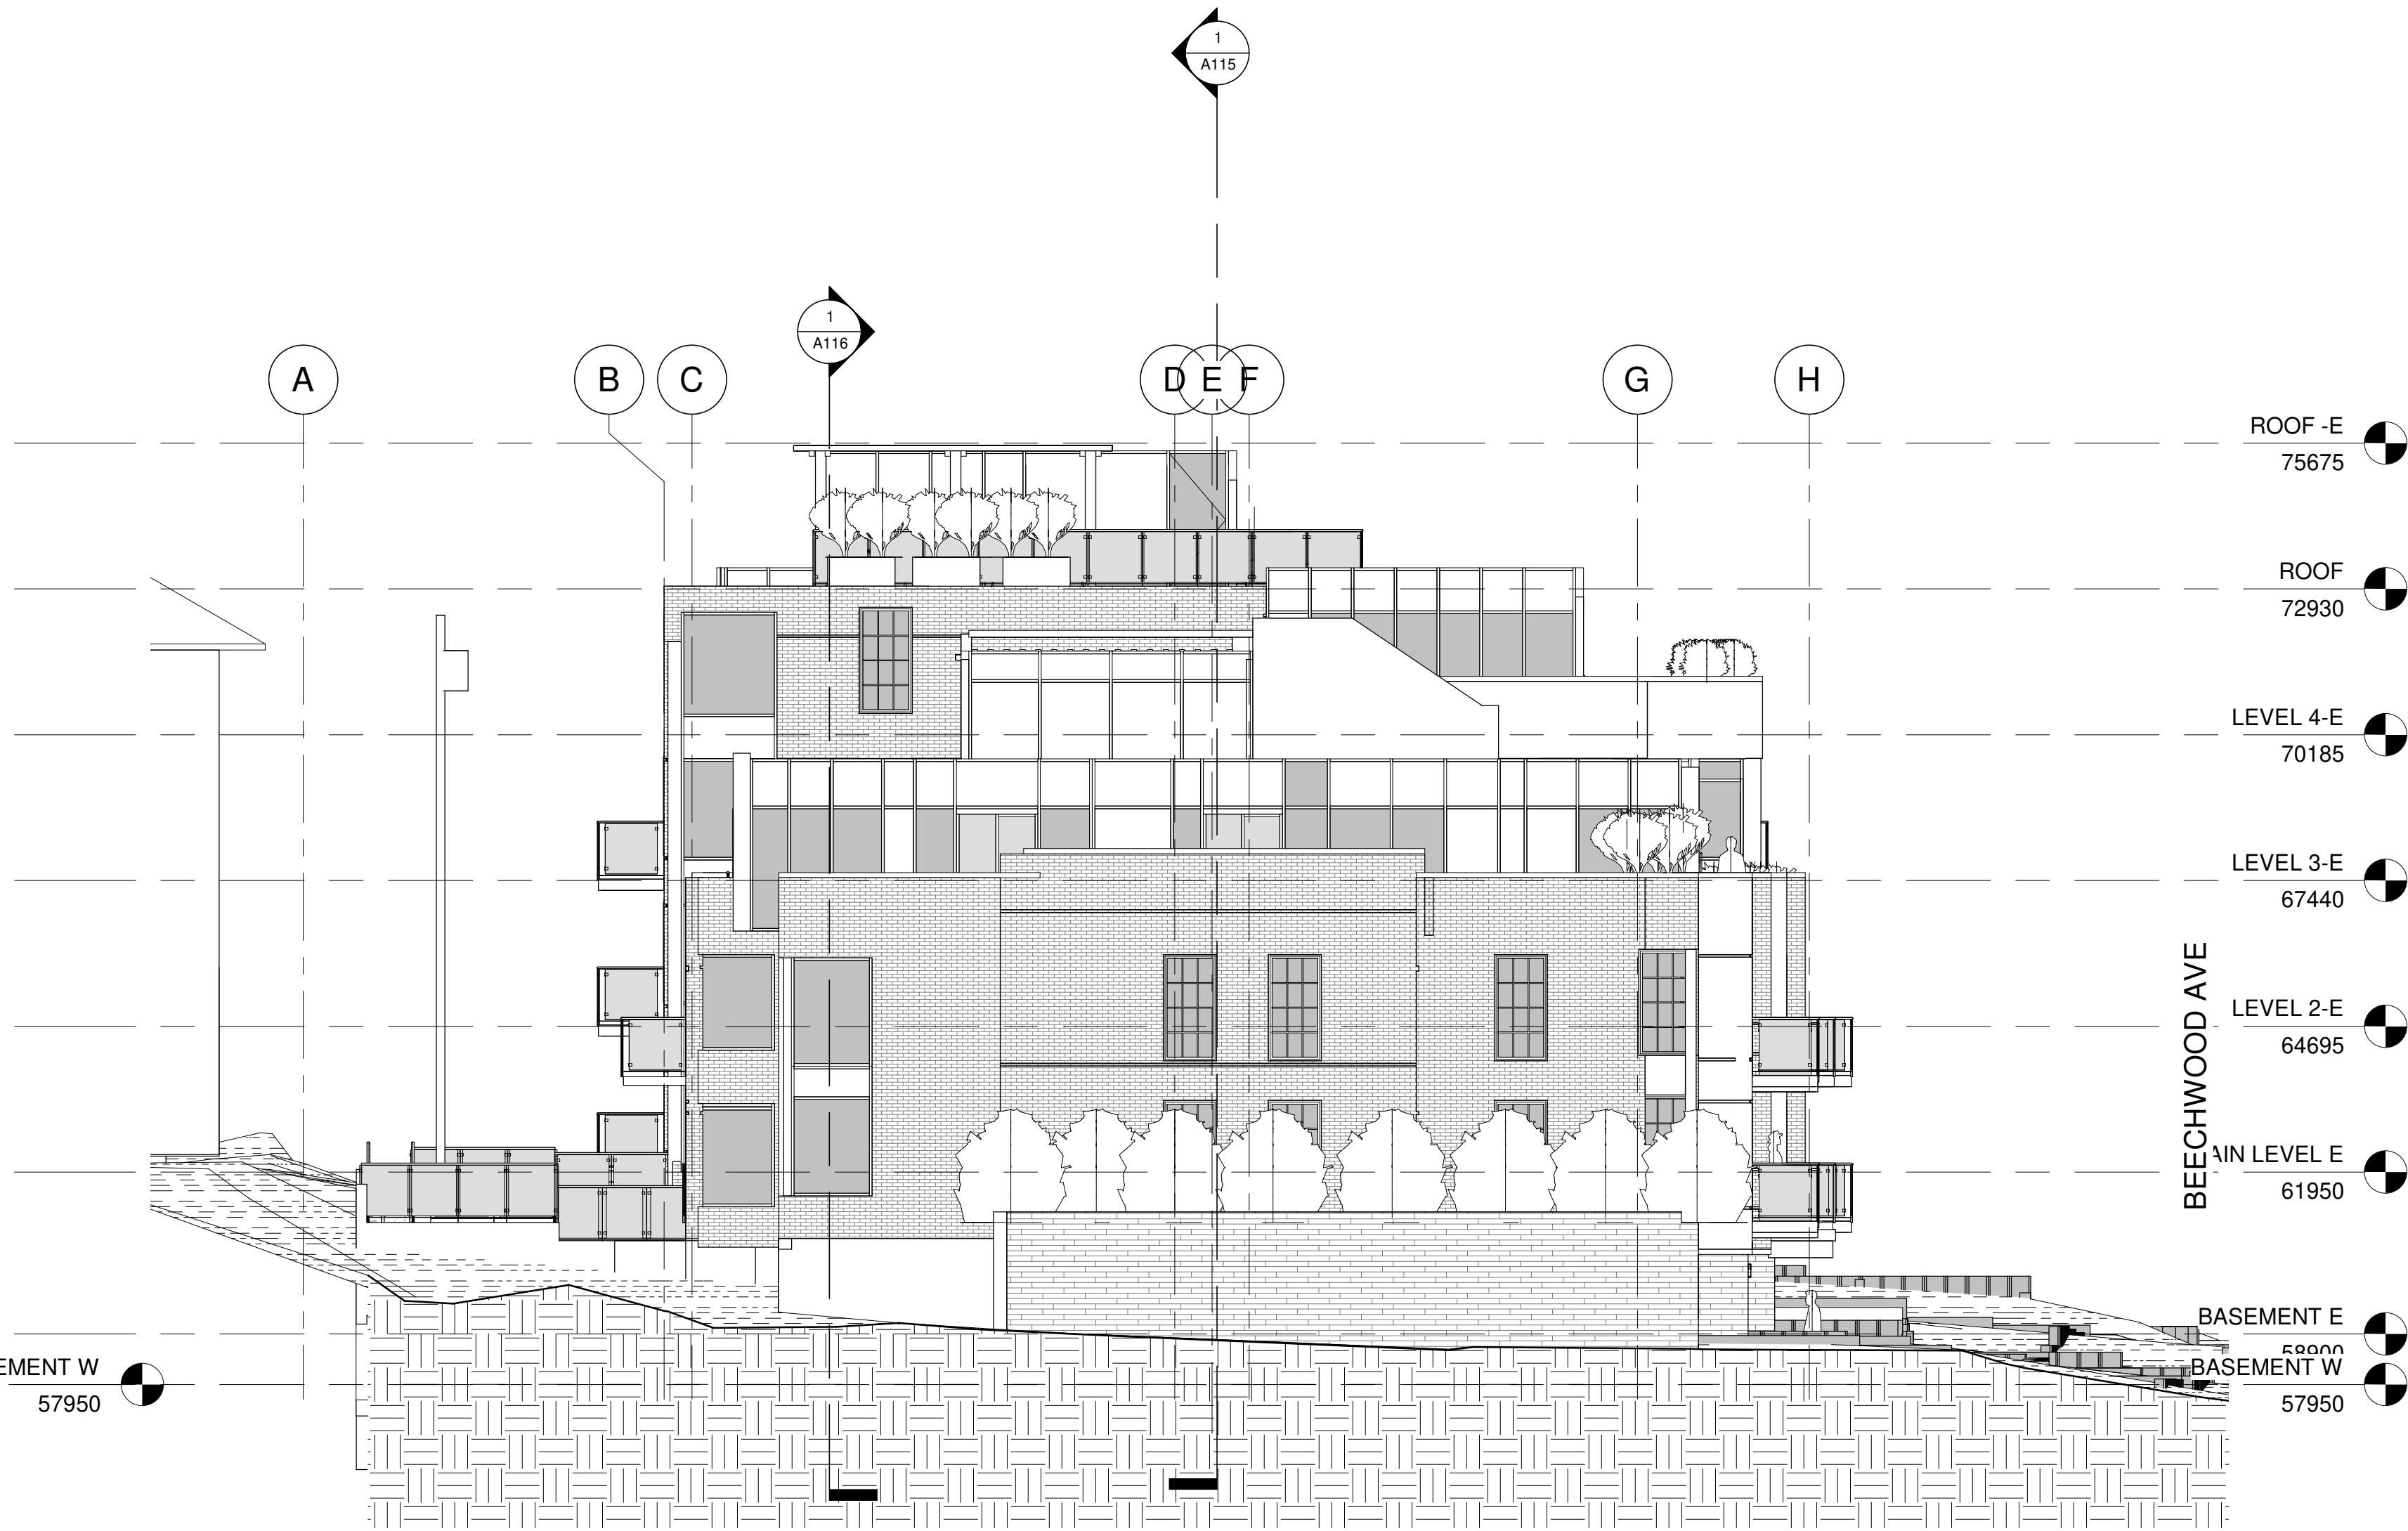

2 SOUTH ELEVATION 229 BEECHWOOD  
A111 1:100

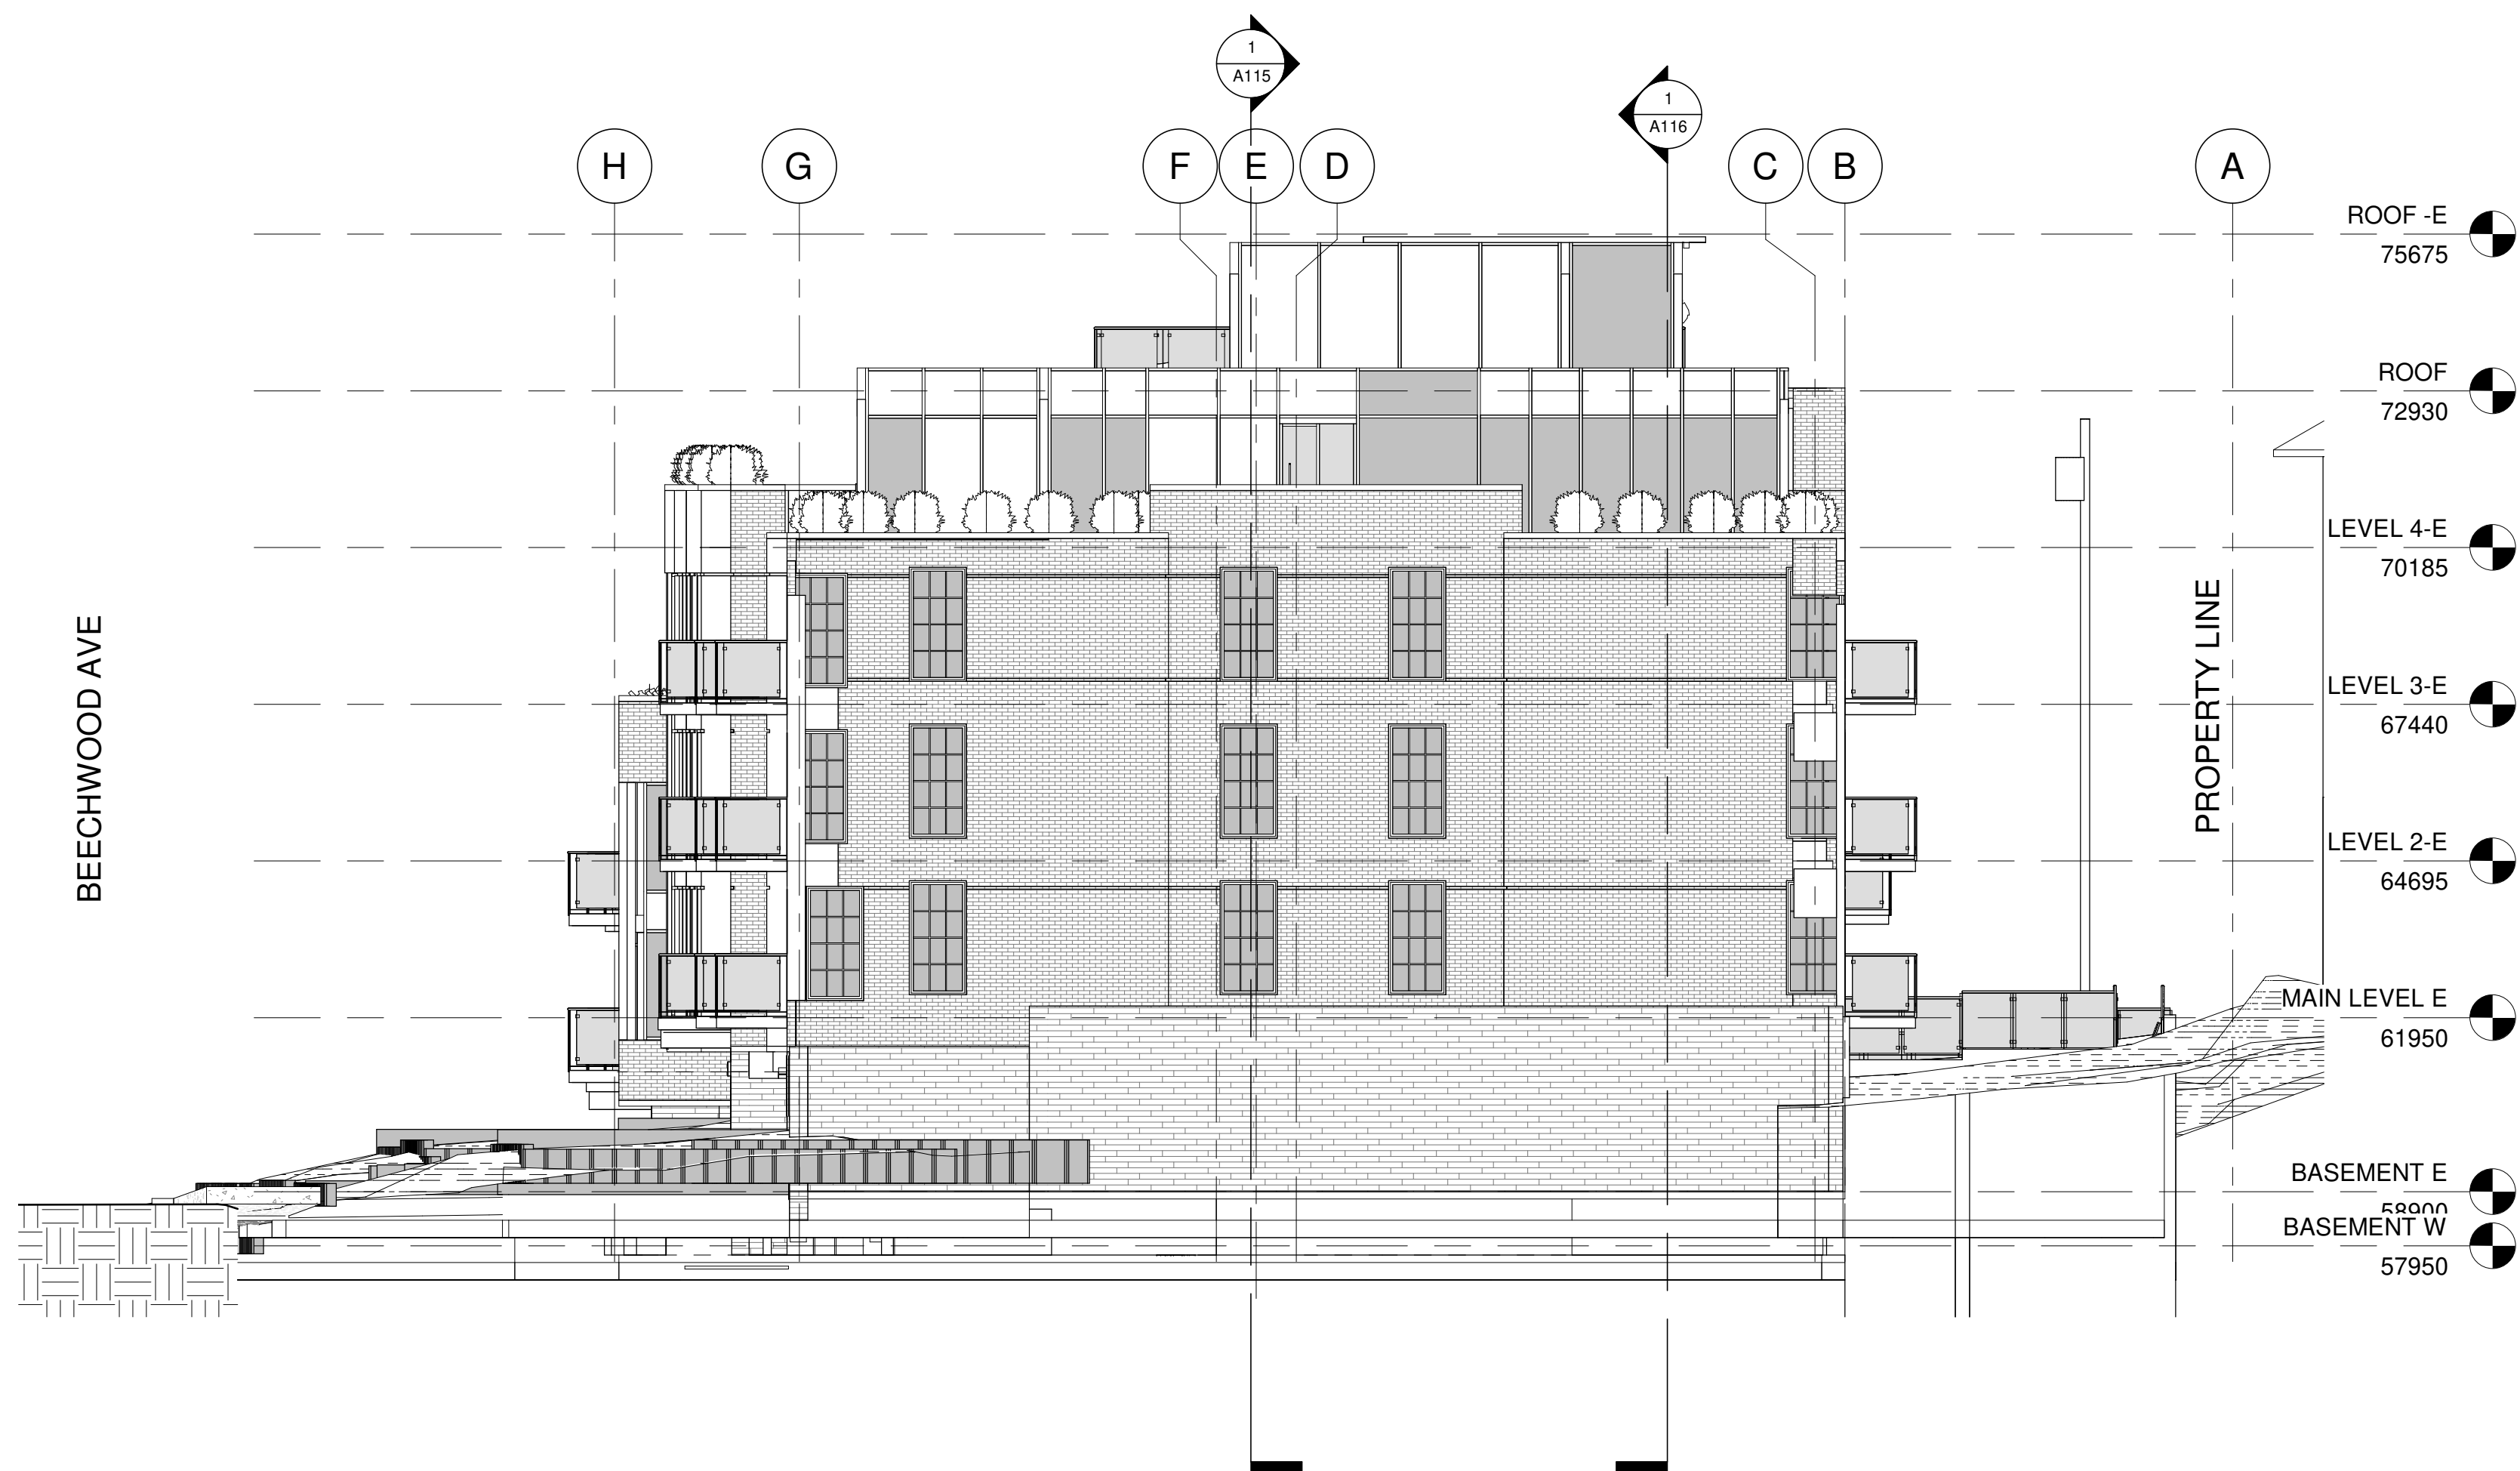


3 NORTH ELEVATION 247 BEECHWOOD  
A111 1:100

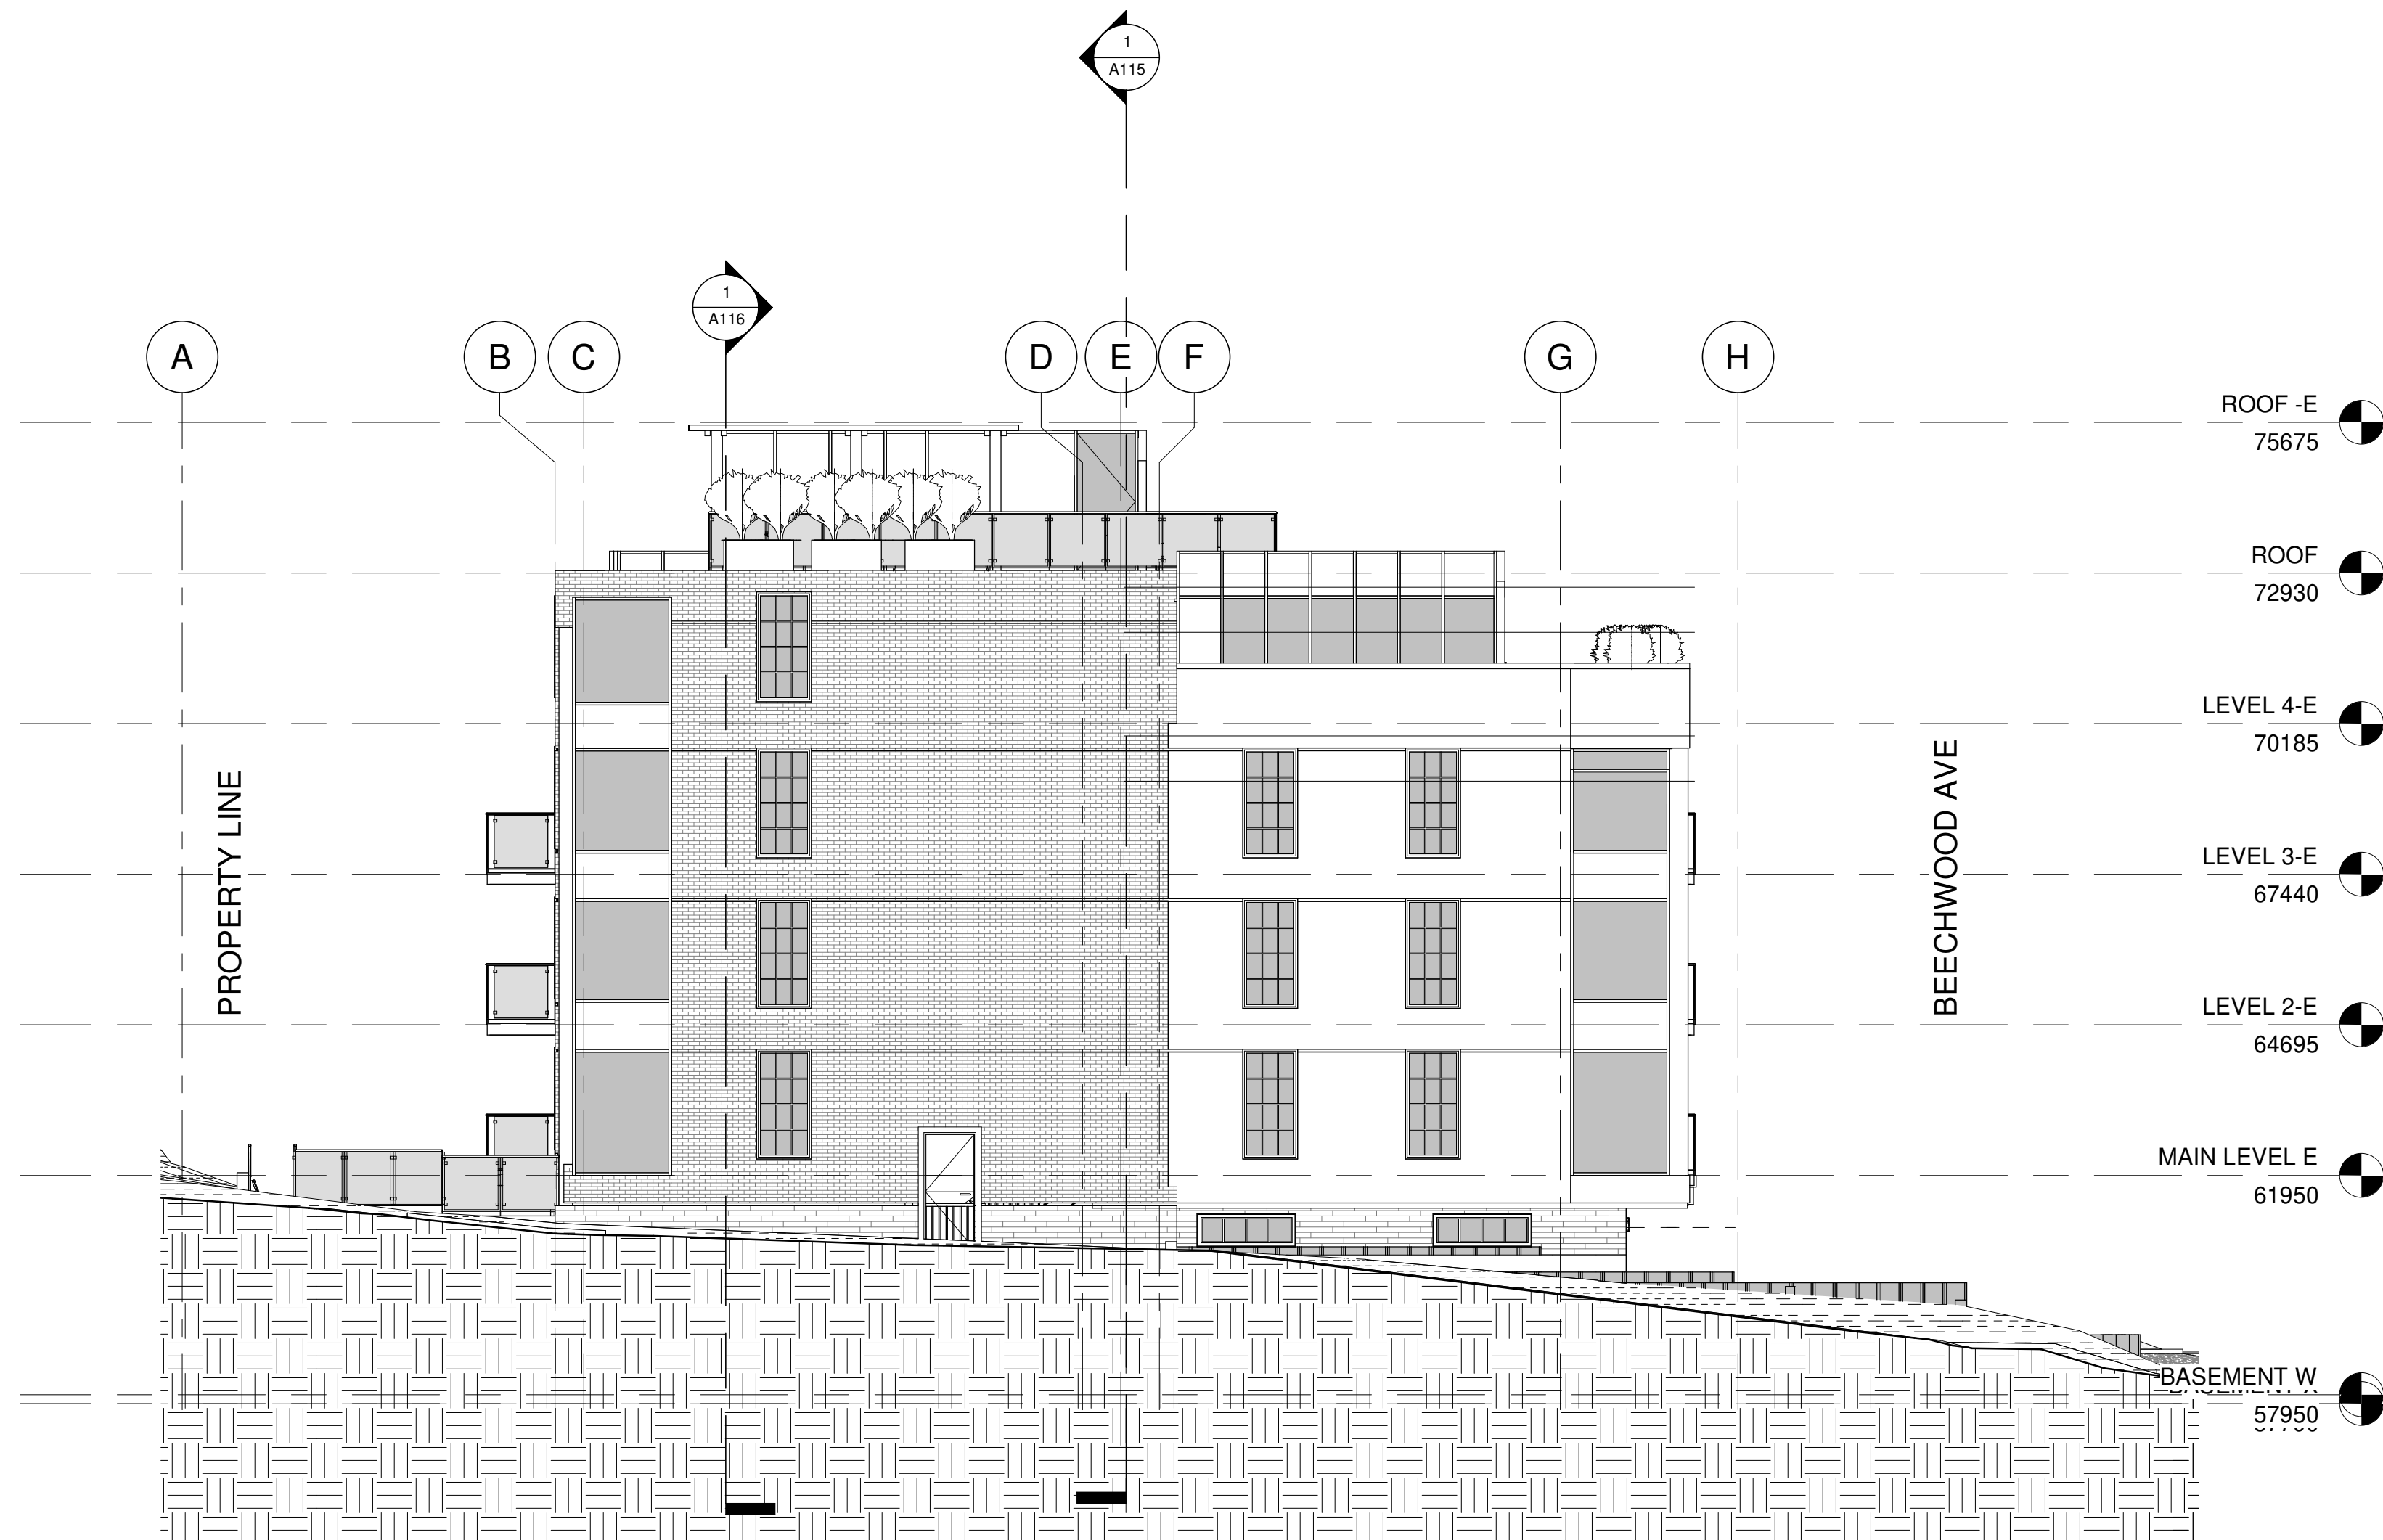

4 SOUTH ELEVATION 247 BEECHWOOD  
A111 1:100

KEY PLAN

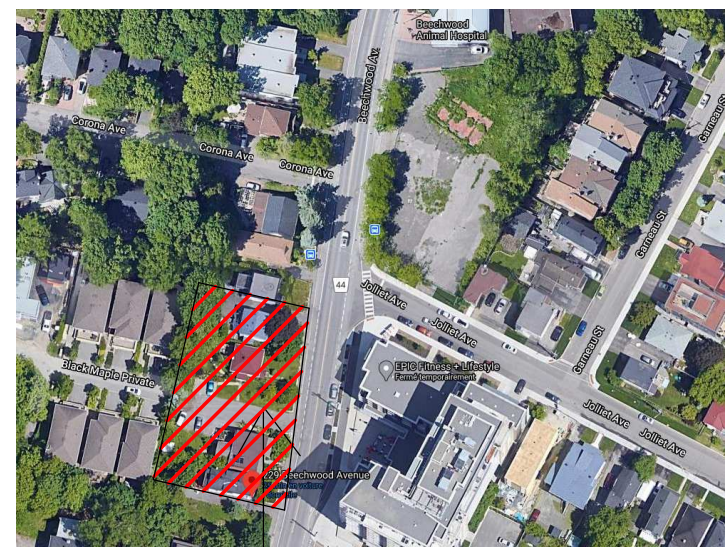

PROJECT

ALL CONTRACTORS TO VERIFY ALL DIMENSIONS ON SITE AND TO REPORT ALL ERRORS AND/OR OMISSIONS TO THE ARCHITECT.

ALL CONTRACTORS MUST COMPLY WITH ALL CODES AND BYLAWS AND OTHER AUTHORITIES HAVING JURISDICTION OVER THE WORK.

DO NOT SCALE DRAWINGS.

THIS DRAWING MAY NOT BE USED FOR CONSTRUCTION UNTIL SIGNED BY THE ARCHITECT.

COPYRIGHT RESERVED.

| # | Description       | Date       |
|---|-------------------|------------|
| 1 | ISSUED FOR REVIEW | 2021-06-28 |
| 2 | ISSUED FOR REVIEW | 2022-02-25 |



WOODMAN ARCHITECT  
ASSOCIATES LTD.

4 BEECHWOOD, SUITE 201 OTTAWA, ONTARIO, CANADA K1L 8L9  
TEL: 613 228 9850 • FAX 613 228 9848 • mailbox@woodmanarchitect.com

CONSULTANTS:  
STRUCTURAL —  
MECHANICAL —  
CIVIL —  
ELECTRICAL —  
LANDSCAPING —

PROJECT

229-247 BEECHWOOD AVE


DRAWING:

ELEVATIONS


|            |                     |           |      |
|------------|---------------------|-----------|------|
| DATE       | 2022-02-25 15:21:29 | REV. NO.  | 1971 |
| SCALE      | 1:100               | ARCHITECT |      |
| DRAWN BY   | Auteur              |           |      |
| CHECKED BY | Vérificateur        |           |      |

A111

007-12-21-0001 PLAN #15403

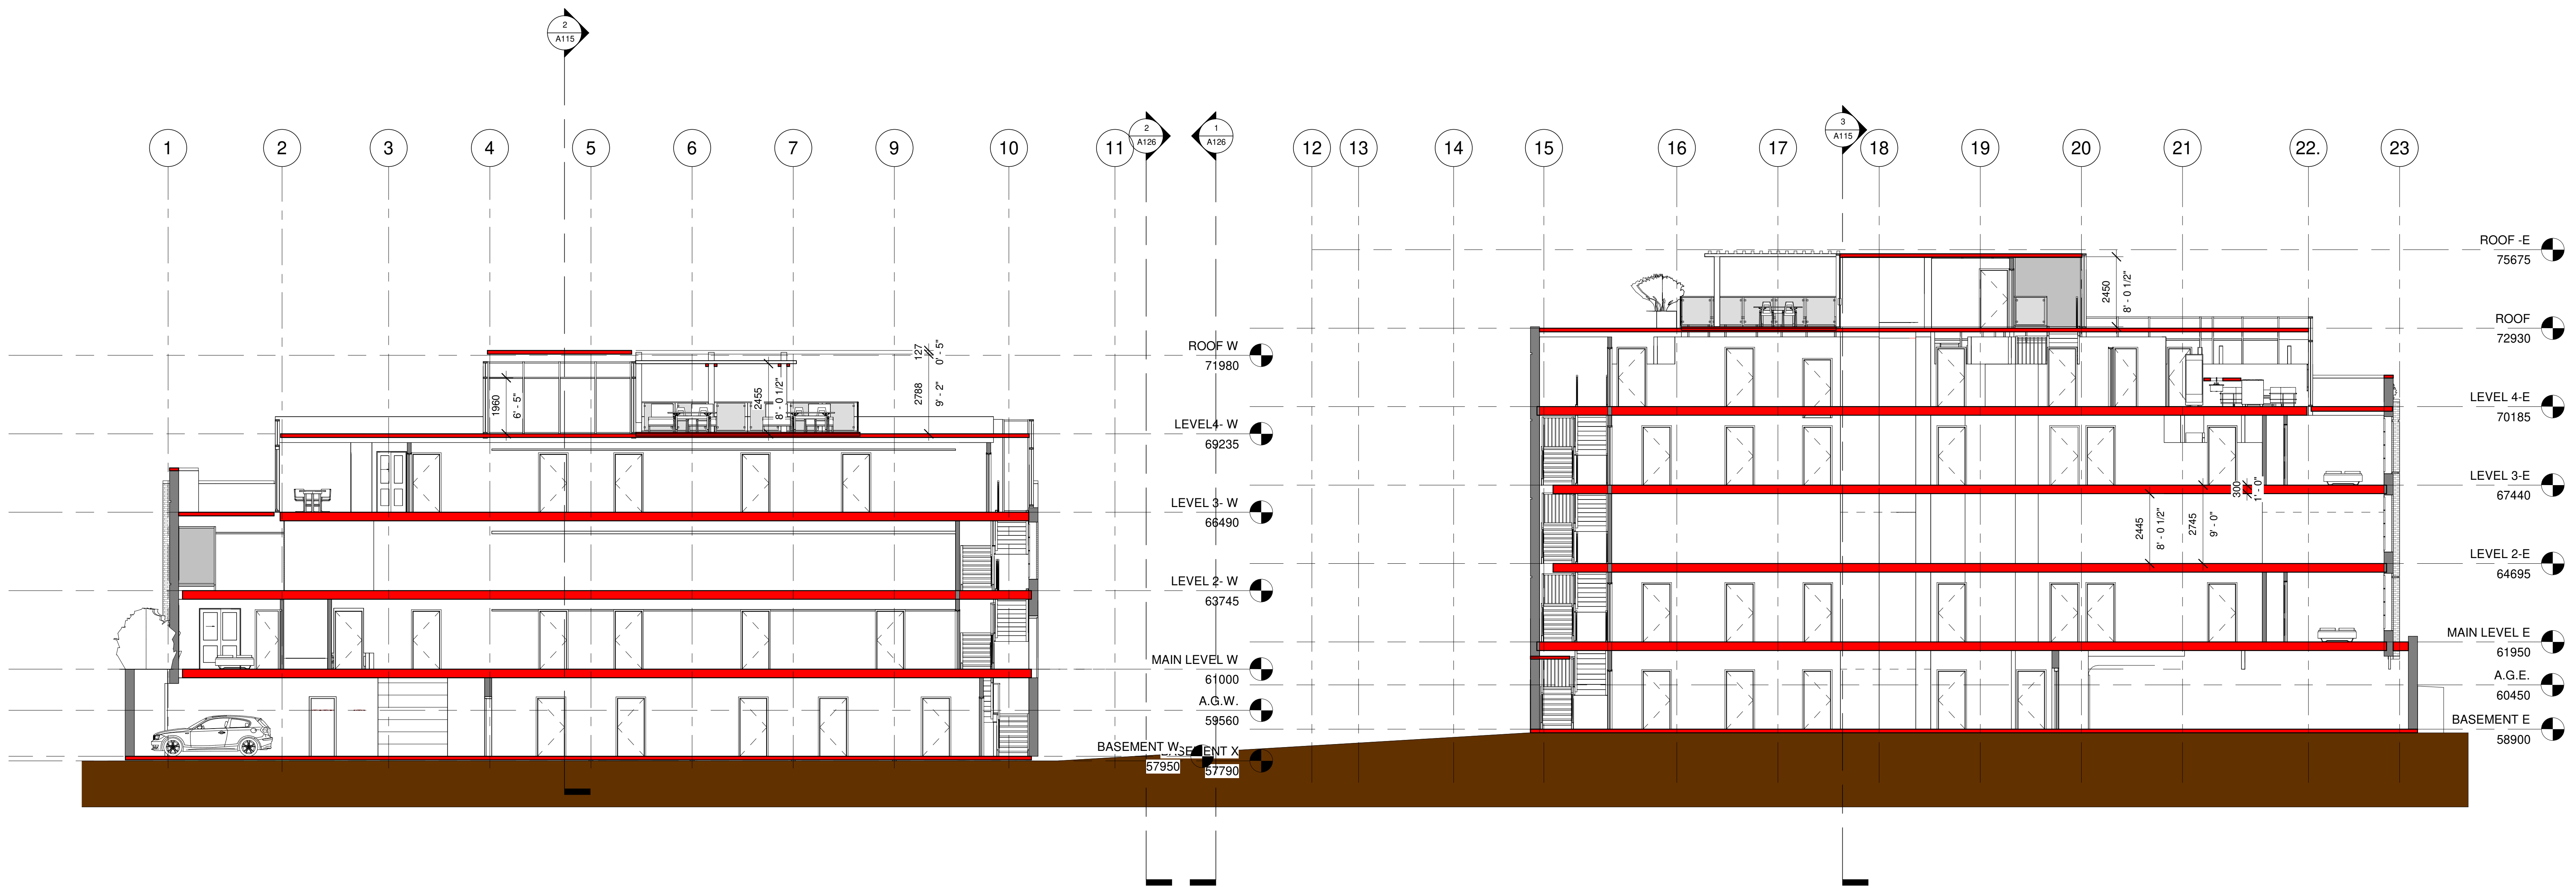


1 SECTION 1  
A115 1:100

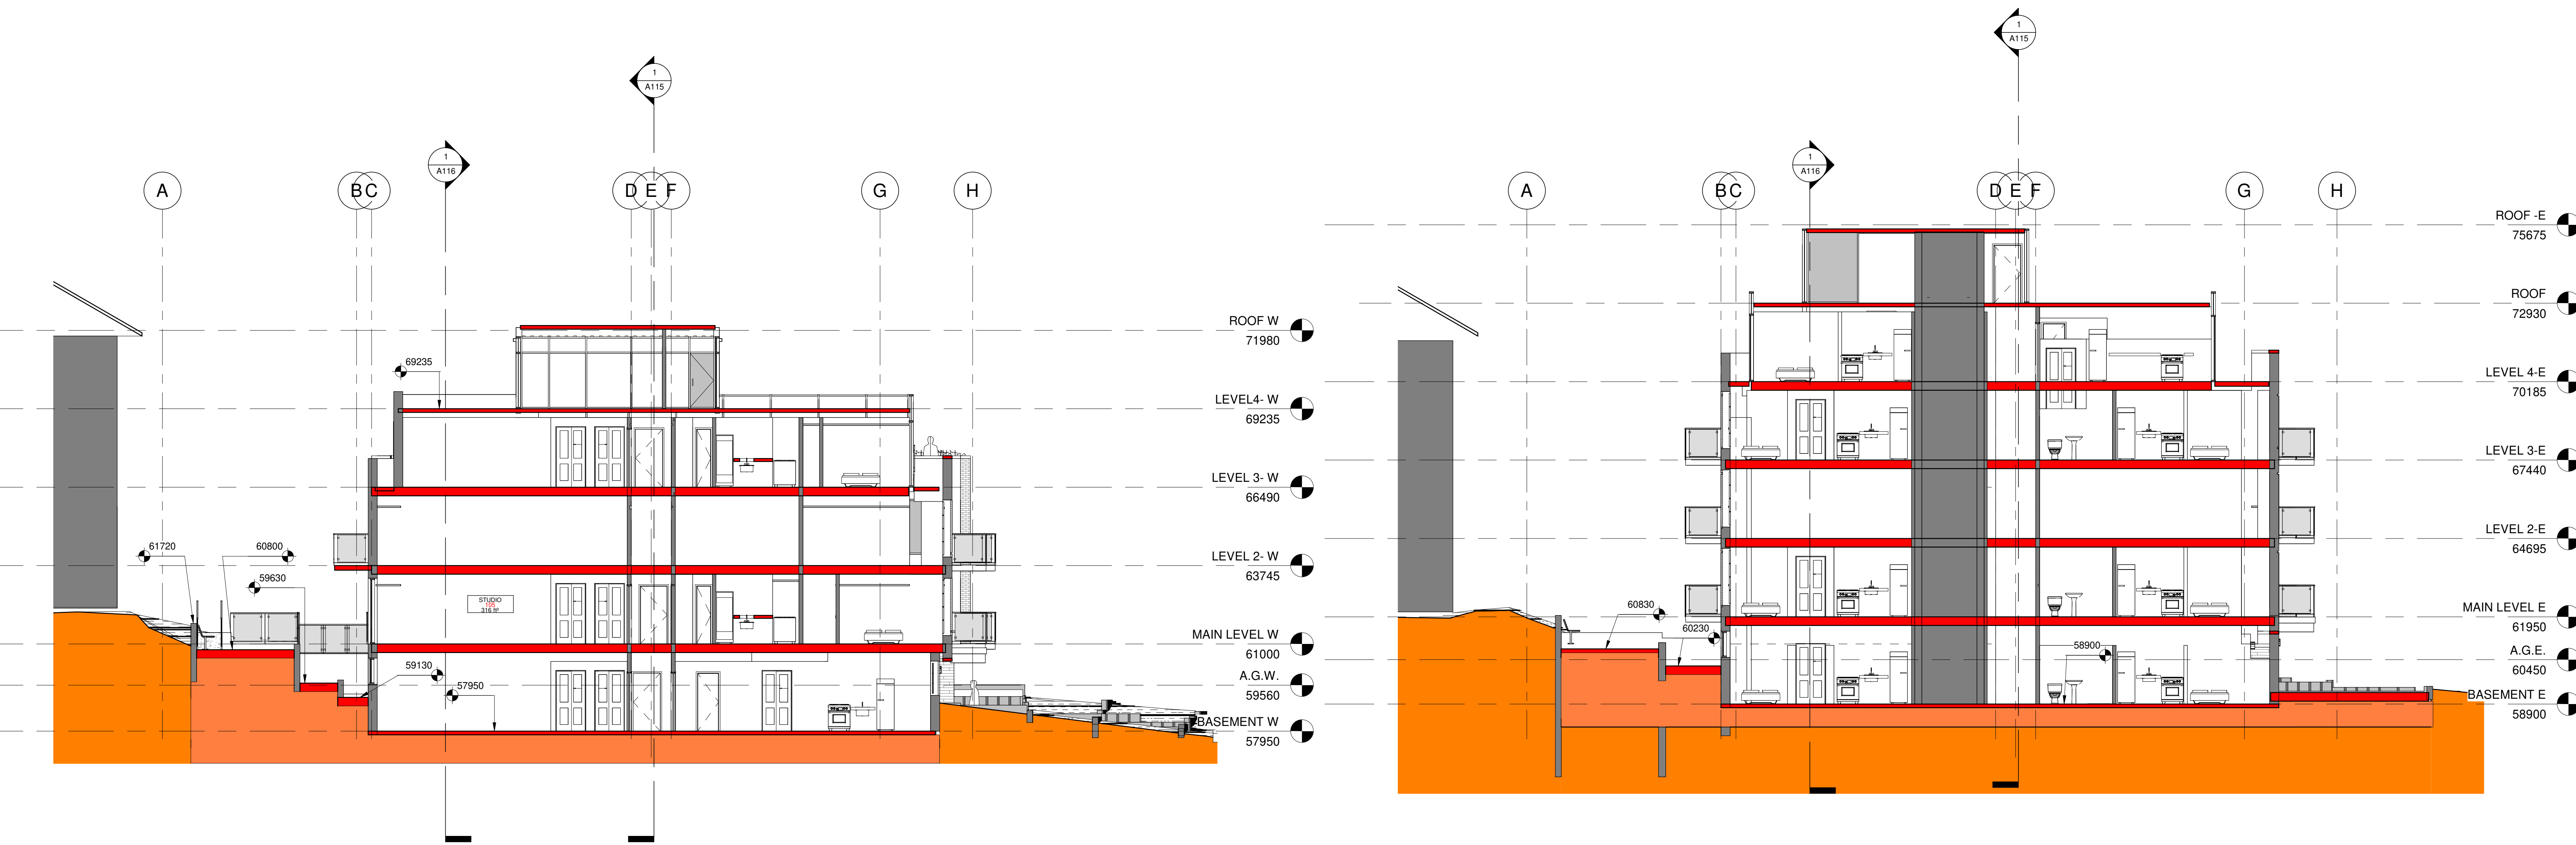

2 SECTION 2  
A115 1:100

3 SECTION 6  
1:100

KEY PLAN

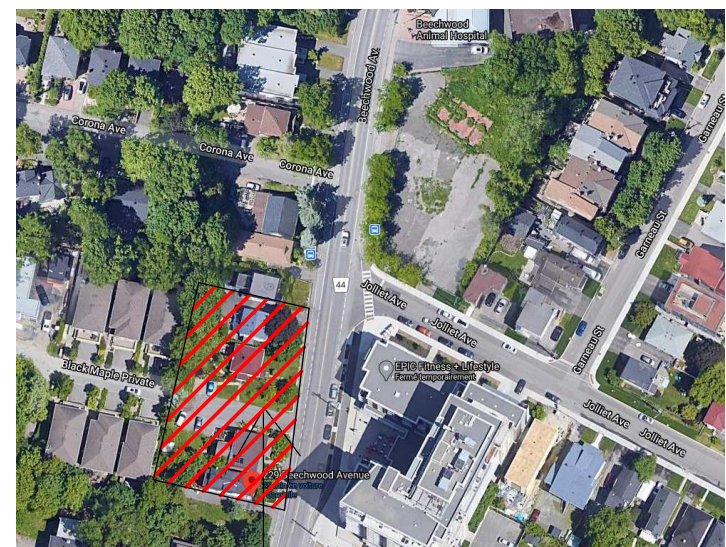

PROJECT

ALL CONTRACTORS TO VERIFY ALL DIMENSIONS ON SITE AND TO REPORT ALL ERRORS AND/OR OMISSIONS TO THE ARCHITECT.  
ALL CONTRACTORS MUST COMPLY WITH ALL CODES AND BYLAWS AND OTHER AUTHORITIES HAVING JURISDICTION OVER THE WORK.  
DO NOT SCALE DRAWINGS.  
THIS DRAWING MAY NOT BE USED FOR CONSTRUCTION UNTIL SIGNED BY THE ARCHITECT.  
COPYRIGHT RESERVED.

| # | Description       | Date       |
|---|-------------------|------------|
| 1 | ISSUED FOR REVIEW | 2021-06-28 |
| 2 | ISSUED FOR REVIEW | 2022-02-25 |



WOODMAN ARCHITECT  
ASSOCIATES LTD.  
4 BEECHWOOD, SUITE 201 OTTAWA, ONTARIO, CANADA K1L 8L9  
TEL: 613 228 9850 • FAX 613 228 9848 • mailbox@woodmanarchitect.com

CONSULTANTS:  
STRUCTURAL —  
MECHANICAL —  
CIVIL —  
ELECTRICAL —  
LANDSCAPING —

PROJECT  
229-247 BEECHWOOD AVE

DRAWING:  
SECTIONS


|                           |               |
|---------------------------|---------------|
| DATE: 2022-02-25 15:21:36 | REV. NO. 1971 |
| SCALE: 1:100              |               |
| DRAWN BY: Auteur          |               |
| CHECKED BY: Verificateur  |               |
|                           | A115          |

007-12-21-0001 PLAN #16403



WOODMAN ARCHITECT  
&  
ASSOCIATES LTD.

KEY PLAN

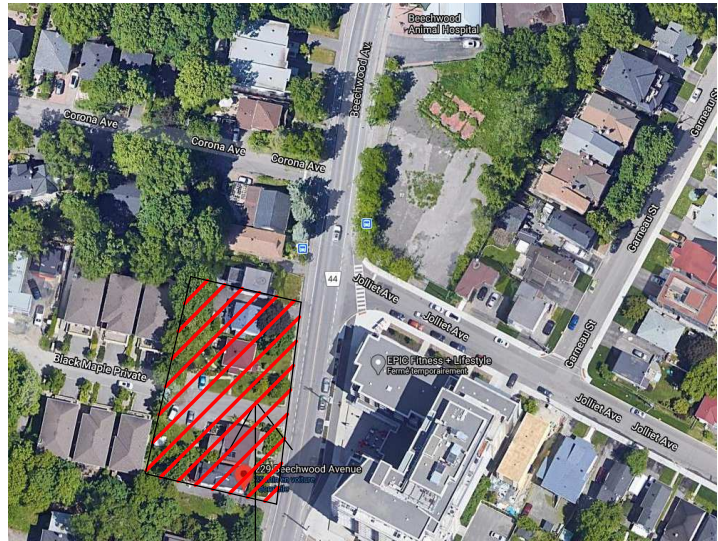

PROJECT

ALL CONTRACTORS TO VERIFY ALL DIMENSIONS ON SITE AND TO REPORT ALL ERRORS AND/OR OMISSIONS TO THE ARCHITECT.

ALL CONTRACTORS MUST COMPLY WITH ALL CODES AND BYLAWS AND OTHER AUTHORITIES HAVING JURISDICTION OVER THE WORK.

DO NOT SCALE DRAWINGS.

THIS DRAWING MAY NOT BE USED FOR CONSTRUCTION UNTIL SIGNED BY THE ARCHITECT.

COPYRIGHT RESERVED.

| # | Description       | Date       |
|---|-------------------|------------|
| 1 | ISSUED FOR REVIEW | 2021-06-28 |
| 2 | ISSUED FOR REVIEW | 2022-02-25 |



WOODMAN ARCHITECT  
ASSOCIATES LTD.

4 BEECHWOOD, SUITE 201 OTTAWA, ONTARIO, CANADA K1L 8L9  
TEL: 613 228 9850 • FAX 613 228 9848 • mailbox@woodmanarchitect.com

CONSULTANTS:  
STRUCTURAL —  
MECHANICAL —  
CIVIL —  
ELECTRICAL —  
LANDSCAPING —

PROJECT

229-247 BEECHWOOD AVE

DRAWING:

RENDER 1

DATE: 2022-02-25 15:21:37

SCALE: 1/8" = 1'-0"

DRAWN BY: Auteur

CHECKED BY: Vérificateur


A121

007-12-21-0001 PLAN #15403



WOODMAN ARCHITECT  
&  
ASSOCIATES LTD.

KEY PLAN

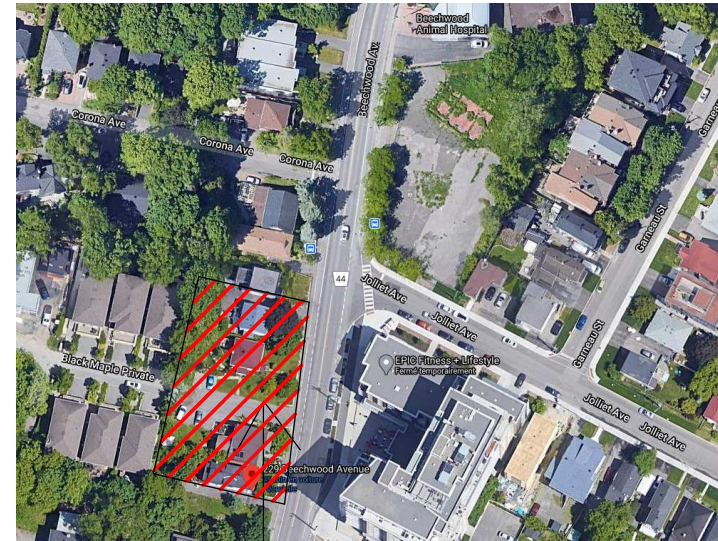

PROJECT

ALL CONTRACTORS TO VERIFY ALL DIMENSIONS ON SITE AND TO REPORT ALL ERRORS AND/OR OMISSIONS TO THE ARCHITECT.

ALL CONTRACTORS MUST COMPLY WITH ALL CODES AND BYLAWS AND OTHER AUTHORITIES HAVING JURISDICTION OVER THE WORK.

DO NOT SCALE DRAWINGS.

THIS DRAWING MAY NOT BE USED FOR CONSTRUCTION UNTIL SIGNED BY THE ARCHITECT.

COPYRIGHT RESERVED.

| # | Description       | Date       |
|---|-------------------|------------|
| 1 | ISSUED FOR REVIEW | 2021-06-28 |
| 2 | ISSUED FOR REVIEW | 2022-02-25 |



WOODMAN ARCHITECT  
ASSOCIATES LTD.

4 BEECHWOOD, SUITE 201 OTTAWA, ONTARIO, CANADA K1L 8L9  
TEL: 613 228 9850 • FAX: 613 228 9848 • mail@woodmanarchitect.com

CONSULTANTS:

STRUCTURAL —  
MECHANICAL —  
CIVIL —  
ELECTRICAL —  
LANDSCAPING —

PROJECT

229-247 BEECHWOOD AVE

DRAWING:

RENDER 2


|            |                     |             |      |
|------------|---------------------|-------------|------|
| DATE       | 2022-02-25 15:21:39 | REV. NO.    | 1971 |
| SCALE      |                     | ARCHIT. NO. |      |
| DRAWN BY   | Auteur              |             |      |
| CHECKED BY | Vérificateur        |             |      |

A122

007-12-21-0001 PLAN #16403



KEY PLAN

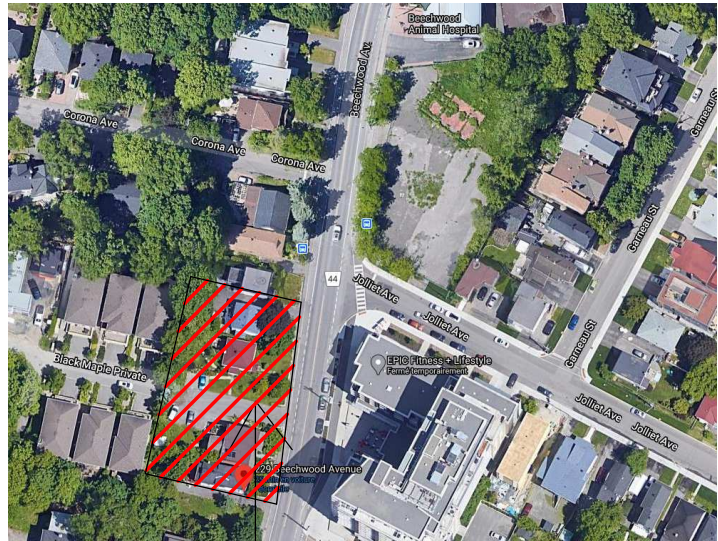

PROJECT



ALL CONTRACTORS TO VERIFY ALL DIMENSIONS ON SITE AND TO REPORT ALL ERRORS AND/OR OMISSIONS TO THE ARCHITECT.

ALL CONTRACTORS MUST COMPLY WITH ALL CODES AND BYLAWS AND OTHER AUTHORITIES HAVING JURISDICTION OVER THE WORK.

DO NOT SCALE DRAWINGS.

THIS DRAWING MAY NOT BE USED FOR CONSTRUCTION UNTIL SIGNED BY THE ARCHITECT.

COPYRIGHT RESERVED.

| # | Description       | Date       |
|---|-------------------|------------|
| 1 | ISSUED FOR REVIEW | 2021-06-28 |
| 2 | ISSUED FOR REVIEW | 2022-02-25 |



WOODMAN ARCHITECT  
ASSOCIATES LTD.

4 BEECHWOOD, SUITE 201 OTTAWA, ONTARIO, CANADA K1L 8L9  
TEL: 613 228 9850 • FAX: 613 228 9848 • mailbox@woodmanarchitect.com

CONSULTANTS:  
STRUCTURAL —  
MECHANICAL —  
CIVIL —  
ELECTRICAL —  
LANDSCAPING —

PROJECT

229-247 BEECHWOOD AVE

DRAWING:

RENDER 3

DATE: 2022-02-25 15:21:39

REV. NO. 1971

SCALE

PROJECT NO.


DRAWN BY: Auteur

A123

CHECKED BY: Vérificateur



KEY PLAN

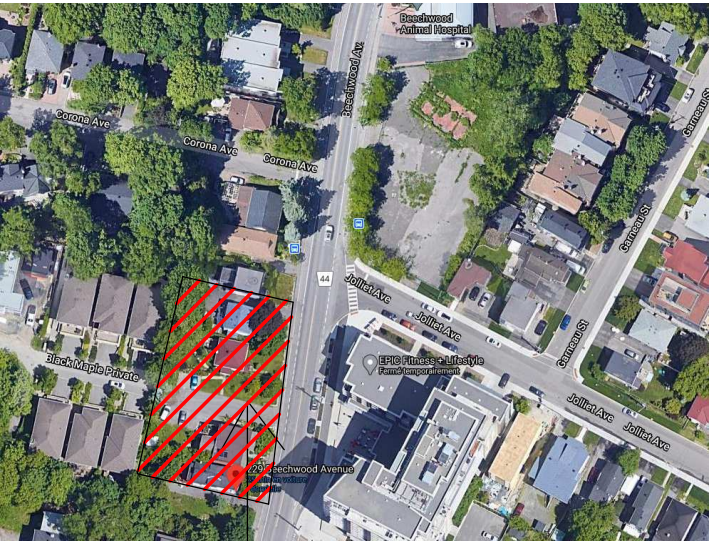

PROJECT

ALL CONTRACTORS TO VERIFY ALL DIMENSIONS ON SITE AND TO REPORT ALL ERRORS AND/OR OMISSIONS TO THE ARCHITECT.

ALL CONTRACTORS MUST COMPLY WITH ALL CODES AND BYLAWS AND OTHER AUTHORITIES HAVING JURISDICTION OVER THE WORK.

DO NOT SCALE DRAWINGS.

THIS DRAWING MAY NOT BE USED FOR CONSTRUCTION UNTIL SIGNED BY THE ARCHITECT.

COPYRIGHT RESERVED.

| # | Description       | Date       |
|---|-------------------|------------|
| 1 | ISSUED FOR REVIEW | 2021-06-28 |
| 2 | ISSUED FOR REVIEW | 2022-02-25 |



WOODMAN ARCHITECT  
ASSOCIATES LTD.

4 BEECHWOOD, SUITE 201 OTTAWA, ONTARIO, CANADA K1L 8L9  
TEL: 613 228 9850 • FAX: 613 228 9848 • mailbox@woodmanarchitect.com


CONSULTANTS:  
STRUCTURAL —  
MECHANICAL —  
CIVIL —  
ELECTRICAL —  
LANDSCAPING —

PROJECT  
229-247 BEECHWOOD AVE


DRAWING:  
RENDER 4

|                           |               |
|---------------------------|---------------|
| DATE: 2022-02-25 15:21:40 | REV. NO: 1971 |
| SCALE:                    | DRAWING NO:   |
| DRAWN BY: Auteur          | A124          |
| CHECKED BY: Verificateur  |               |

007-12-21-0001 PLAN #15403

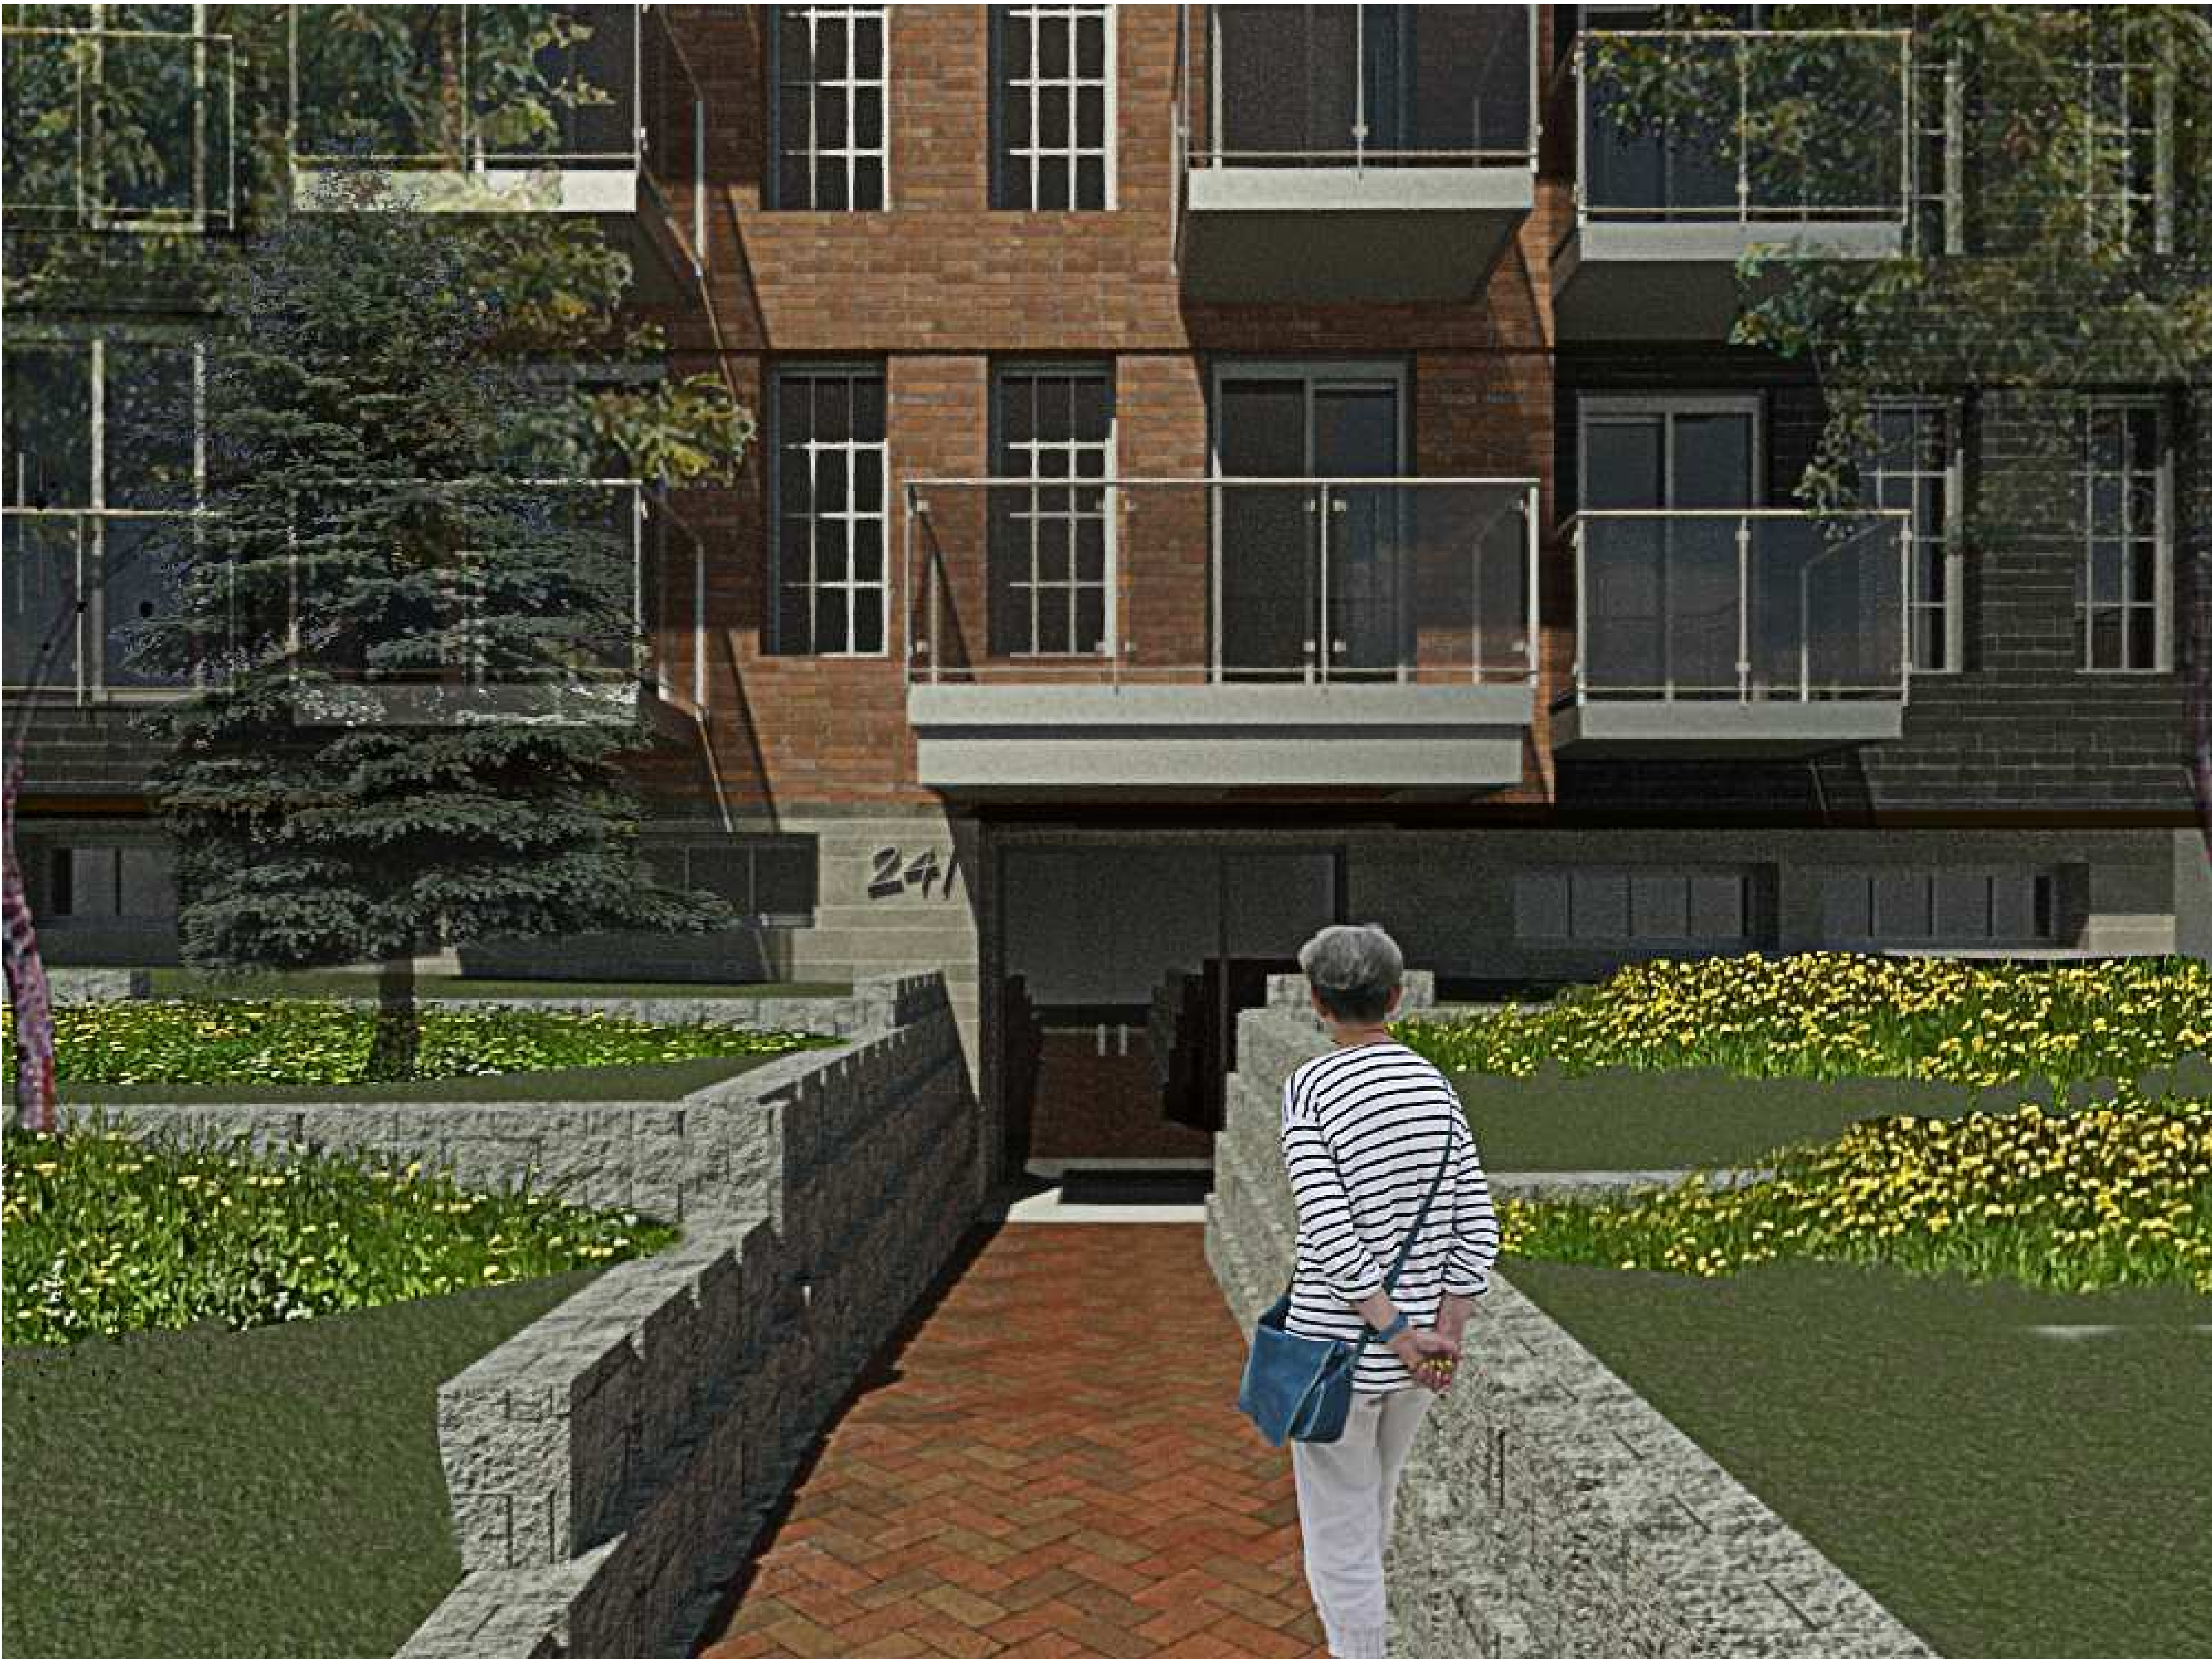

KEY PLAN

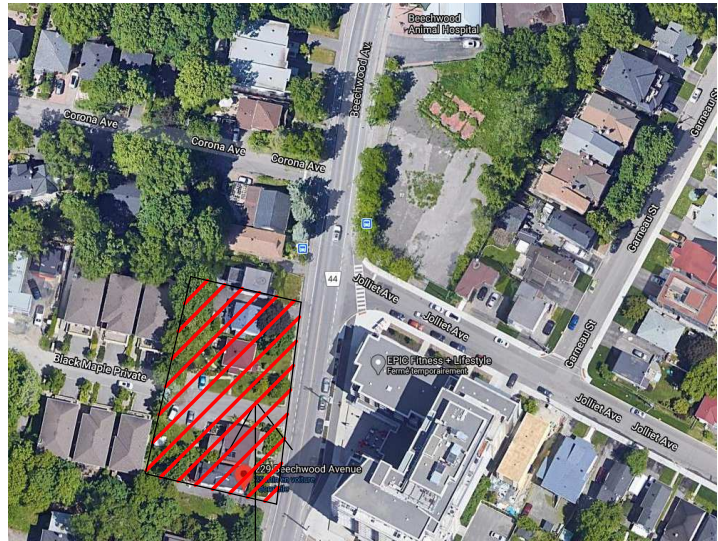

PROJECT

ALL CONTRACTORS TO VERIFY ALL DIMENSIONS ON SITE AND TO REPORT ALL ERRORS AND/OR OMISSIONS TO THE ARCHITECT.

ALL CONTRACTORS MUST COMPLY WITH ALL CODES AND BYLAWS AND OTHER AUTHORITIES HAVING JURISDICTION OVER THE WORK.

DO NOT SCALE DRAWINGS.

THIS DRAWING MAY NOT BE USED FOR CONSTRUCTION UNTIL SIGNED BY THE ARCHITECT.

COPYRIGHT RESERVED.

| # | Description | Date |
|---|-------------|------|
|---|-------------|------|



SMART LIVING  
PROPERTIES

WOODMAN ARCHITECT  
ASSOCIATES LTD.

4 BEECHWOOD, SUITE 201 OTTAWA, ONTARIO, CANADA K1L 8L9  
TEL: 613 228 9850 • FAX: 613 228 9848 • mail@woodmanarchitect.com

CONSULTANTS:  
STRUCTURAL —  
MECHANICAL —  
CIVIL —  
ELECTRICAL —  
LANDSCAPING —

PROJECT

229-247 BEECHWOOD AVE

DRAWING:

RENDER 5

DATE: 2022-01-11 11:08:57

REV. NO: 1971


SCALE:

ARCHITECT: 101


DRAWN BY: Auteur

VERIFIED BY: Vérificateur

A125

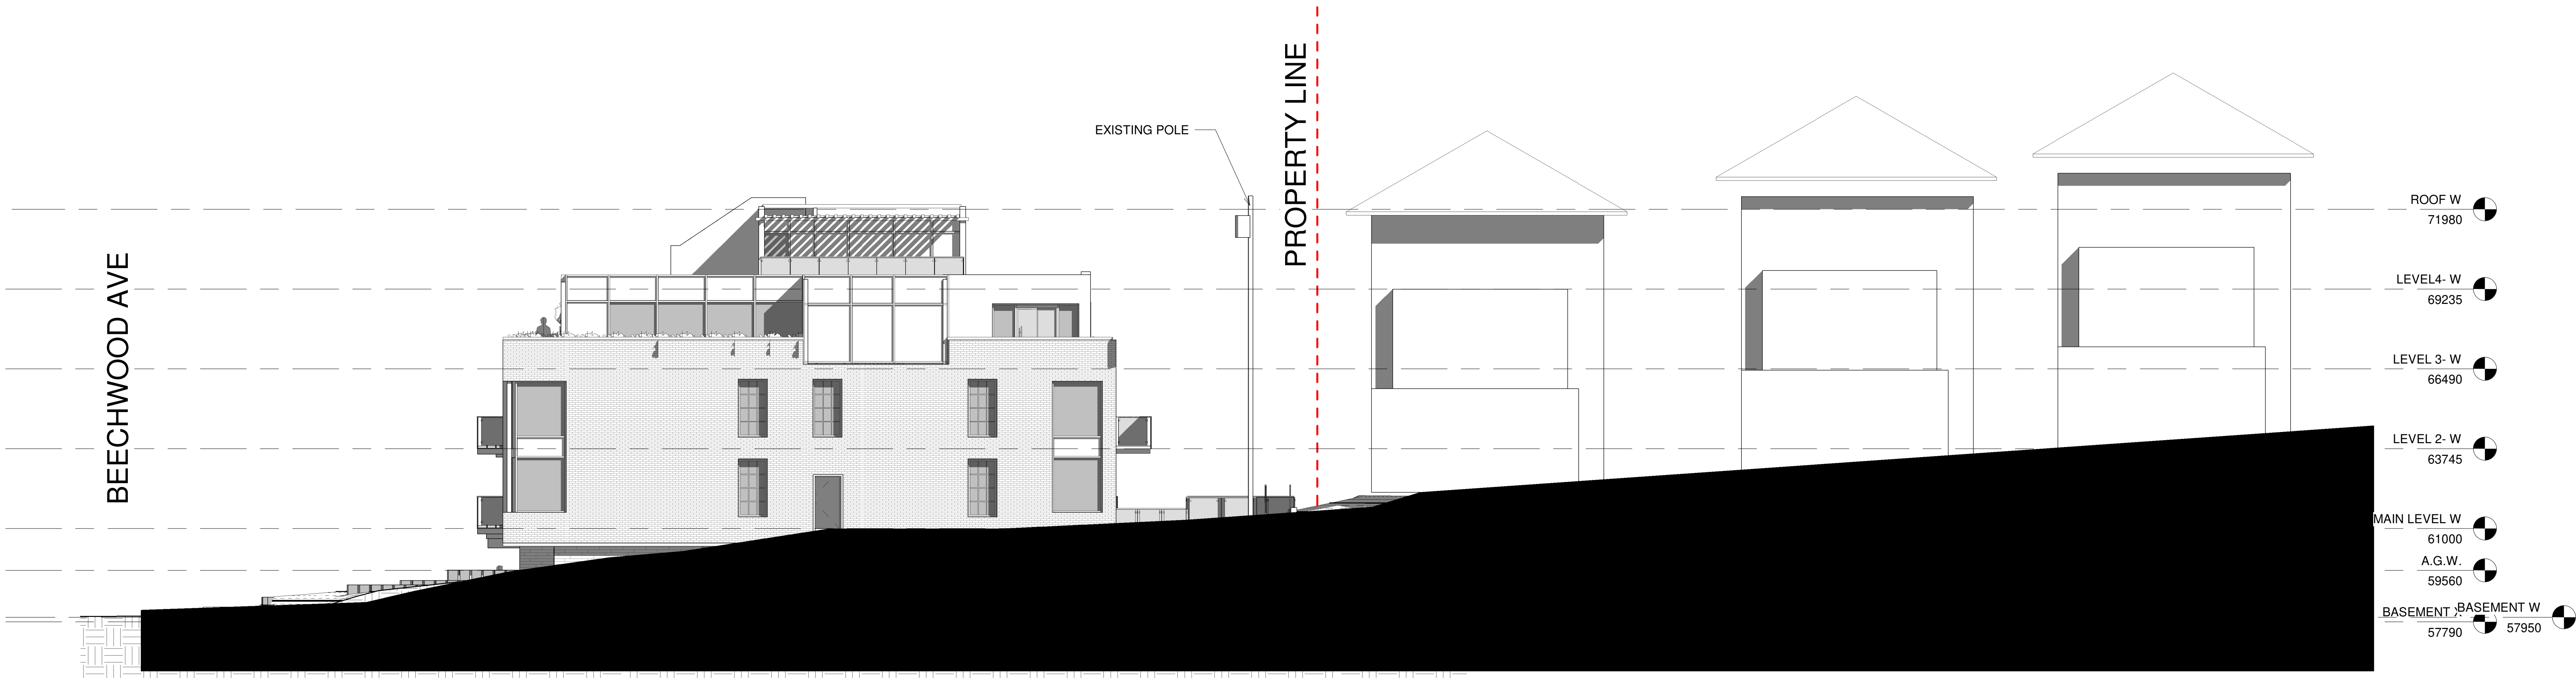


1 SECTION LOOKING AT 229 BEECHWOOD  
A126 1:100

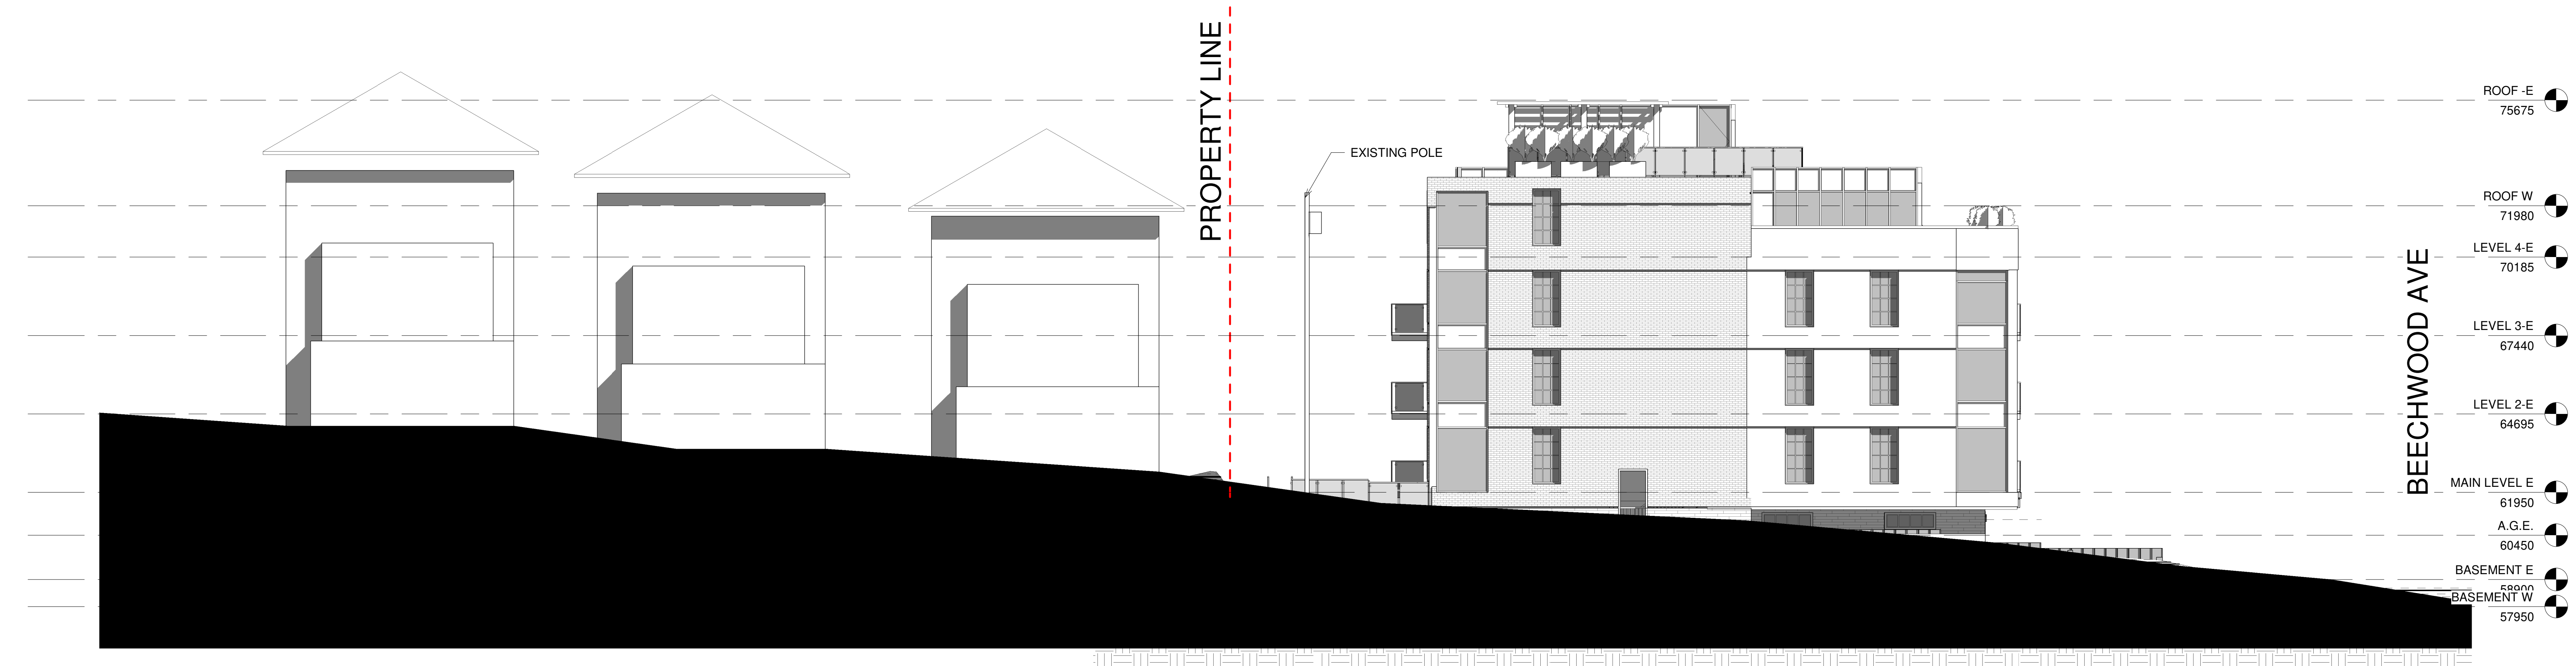

2 SECTION LOOKING AT 241 BEECHWOOD  
A126 1:100

KEY PLAN

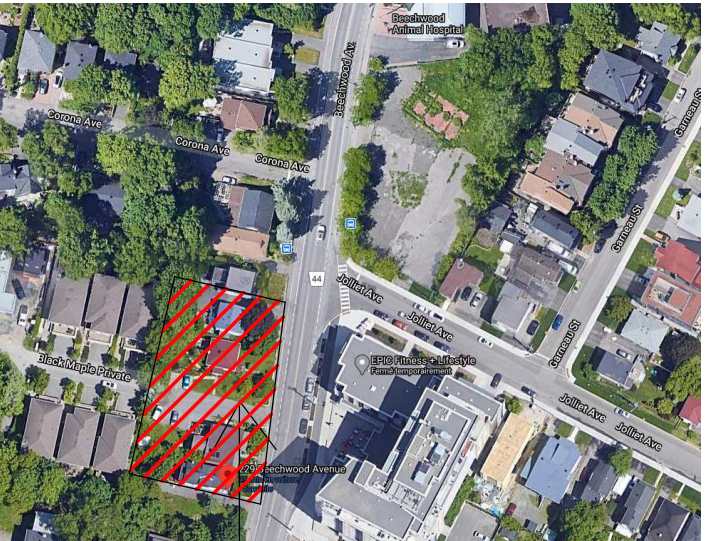

PROJECT

ALL CONTRACTORS TO VERIFY ALL DIMENSIONS ON SITE AND TO REPORT ALL ERRORS AND/OR OMISSIONS TO THE ARCHITECT.

ALL CONTRACTORS MUST COMPLY WITH ALL CODES AND BYLAWS AND OTHER AUTHORITIES HAVING JURISDICTION OVER THE WORK.

DO NOT SCALE DRAWINGS.

THIS DRAWING MAY NOT BE USED FOR CONSTRUCTION UNTIL SIGNED BY THE ARCHITECT.

COPYRIGHT RESERVED.

| # | Description       | Date       |
|---|-------------------|------------|
| 1 | ISSUED FOR REVIEW | 2021-06-28 |
| 2 | ISSUED FOR REVIEW | 2022-02-25 |



SMART LIVING  
PROPERTIES

WOODMAN ARCHITECT  
ASSOCIATES LTD.

4 BEECHWOOD, SUITE 201 OTTAWA, ONTARIO, CANADA K1L 8L9  
TEL: 613 228 9850 • FAX 613 228 9848 • mailbox@woodmanarchitect.com

CONSULTANTS:

STRUCTURAL —  
MECHANICAL —  
CIVIL —  
ELECTRICAL —  
LANDSCAPING —

PROJECT

229-247 BEECHWOOD AVE

DRAWING:

CONTEXT SECTIONS

|            |                     |             |      |
|------------|---------------------|-------------|------|
| DATE       | 2022-02-25 15:22:44 | REV. NO.    | 1971 |
| SCALE      | 1:100               | ARCHIT. NO. |      |
| DRAWN BY   | Auteur              |             |      |
| CHECKED BY | Vérificateur        |             |      |


A126

007-12-21-0001 PLAN #15403



1 FRONT ELEVATION MATERIALS  
A128 1:1

KEY PLAN

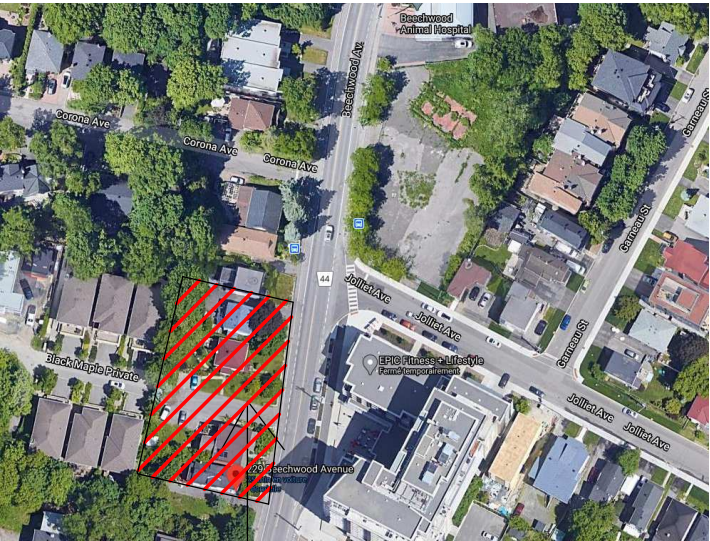

PROJECT

ALL CONTRACTORS TO VERIFY ALL DIMENSIONS ON SITE AND TO REPORT ALL ERRORS AND/OR OMISSIONS TO THE ARCHITECT.

ALL CONTRACTORS MUST COMPLY WITH ALL CODES AND BYLAWS AND OTHER AUTHORITIES HAVING JURISDICTION OVER THE WORK.

DO NOT SCALE DRAWINGS.

THIS DRAWING MAY NOT BE USED FOR CONSTRUCTION UNTIL SIGNED BY THE ARCHITECT.

COPYRIGHT RESERVED.

| # | Description       | Date       |
|---|-------------------|------------|
| 1 | ISSUED FOR REVIEW | 2021-06-28 |
| 2 | ISSUED FOR REVIEW | 2022-02-25 |



CONSULTANTS:

STRUCTURAL —

MECHANICAL —

CIVIL —

ELECTRICAL —

LANDSCAPING —

PROJECT

229-247 BEECHWOOD AVE

DRAWING:

FRONT ELEVATION MATERIALS

|            |                     |           |      |
|------------|---------------------|-----------|------|
| DATE       | 2022-02-25 15:23:16 | JOB NO.   | 1971 |
| SCALE      | 1:1                 | ARCHITECT |      |
| DRAWN BY   | Author              |           |      |
| CHECKED BY | Checker             |           |      |

A128

007-12-21-0001 PLAN #15403