


01 EXISTING SITE PLAN
A-100 SCALE 1/8" = 1'-0"

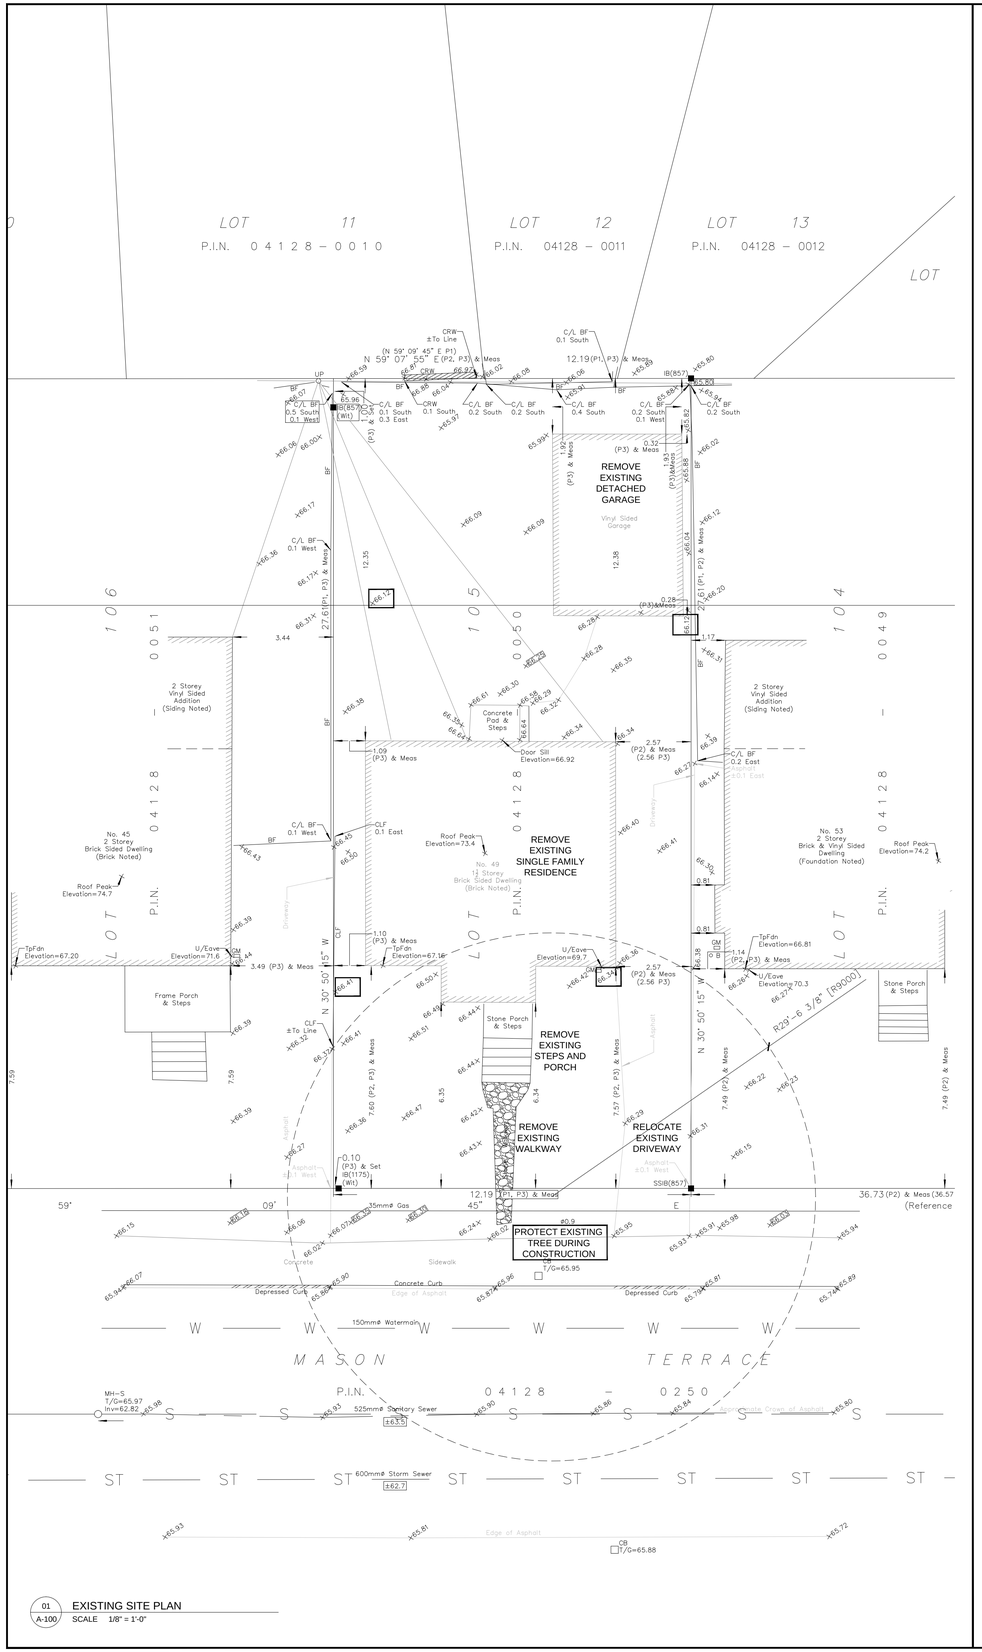


02 PROPOSED SITE PLAN
A-100 SCALE 3/16" = 1'-0"

FLYNN ARCHITECT
162 PRESTON STREET OTTAWA, ONTARIO
T: 613-299-8505

**Committee of Adjustment**
Received | Reçu le
2022-11-07
City of Ottawa | Ville d'Ottawa
**Comité de dérogation**

ISSUE RECORD
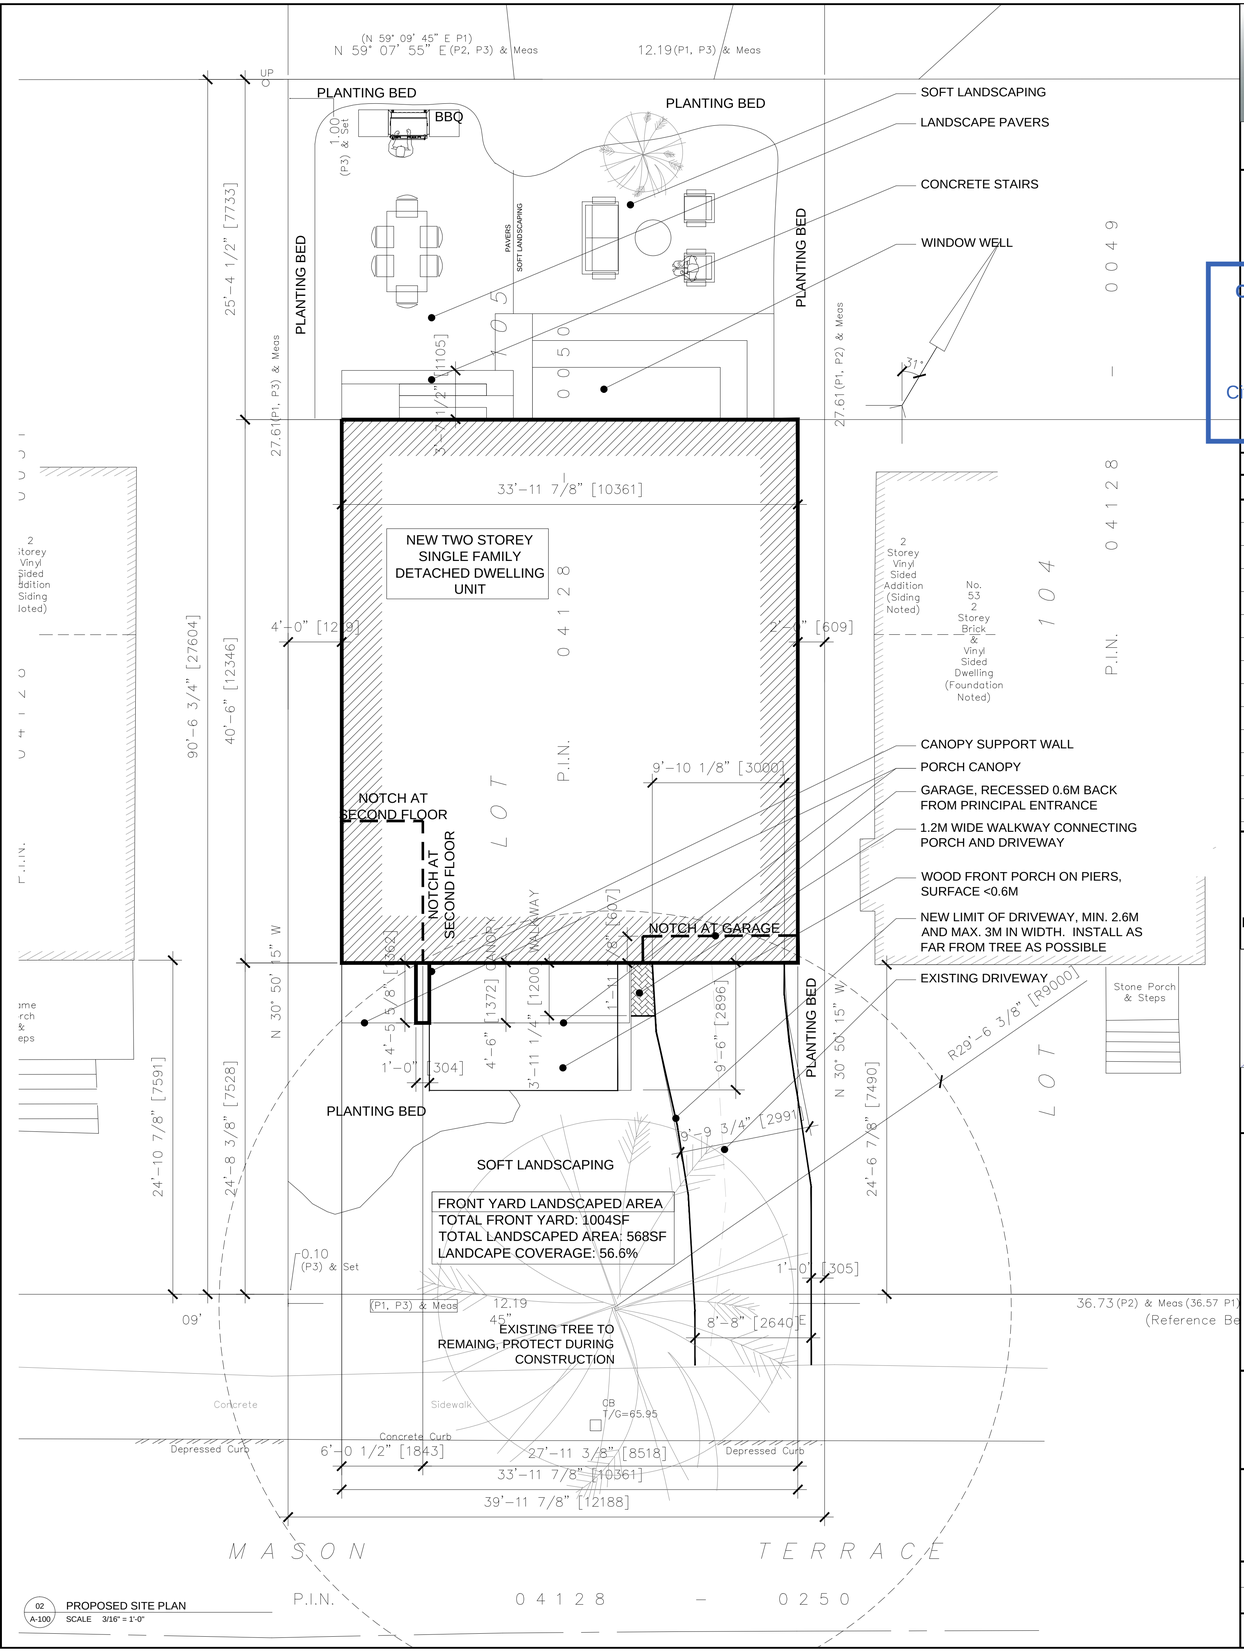
| ISSUE | DESCRIPTION | DATE |
|---|---|---|
| | CONTINUED | |
| 01 | FOR CLIENT REVIEW | MAY 27–22 |
| 02 | FOR CLIENT REVIEW | JUN 16–22 |
| 03 | FOR CLIENT REVIEW | JUN 22–22 |
| 04 | FOR CLIENT REVIEW | JUN 28–22 |
| 05 | FOR CLIENT REVIEW | SEP 13–22 |
| 06 | FOR CIRCULATION | OCT 06–22 |
| 07 | FOR CIRCULATION REV–01 | OCT 14–22 |
| 08 | FOR CIRCULATION REV–02 | OCT 17–22 |
| 09 | FOR COA MINOR VARIANCE | OCT 24–22 |

PROJECT NORTH | ACTUAL NORTH

ONTARIO ASSOCIATION OF ARCHITECTS
JASON C. FLYNN
LICENCE
8131

CLIENTS:

OZ EKICI AND APRIL SORENSON

PROJECT TITLE:

AO HOUSE

DRAWING TITLE:
EXISTING SITE PLAN
PROPOSED SITE PLAN

| DATE | DRAWN BY | JOB No. | DRAWING No. |
|---|---|---|---|
| AS NOTED | JcF | 20-001 | A-100 |
| SCALE AS NOTED | CHECKED BY | | |

ARCHITECTURAL