Committee of Adjustment

JUL 19 2022

City of Ottawa

1982 ARCH WAY

MATTHEW & KATIE STEEVES

10000mm
5000mm
1000mm
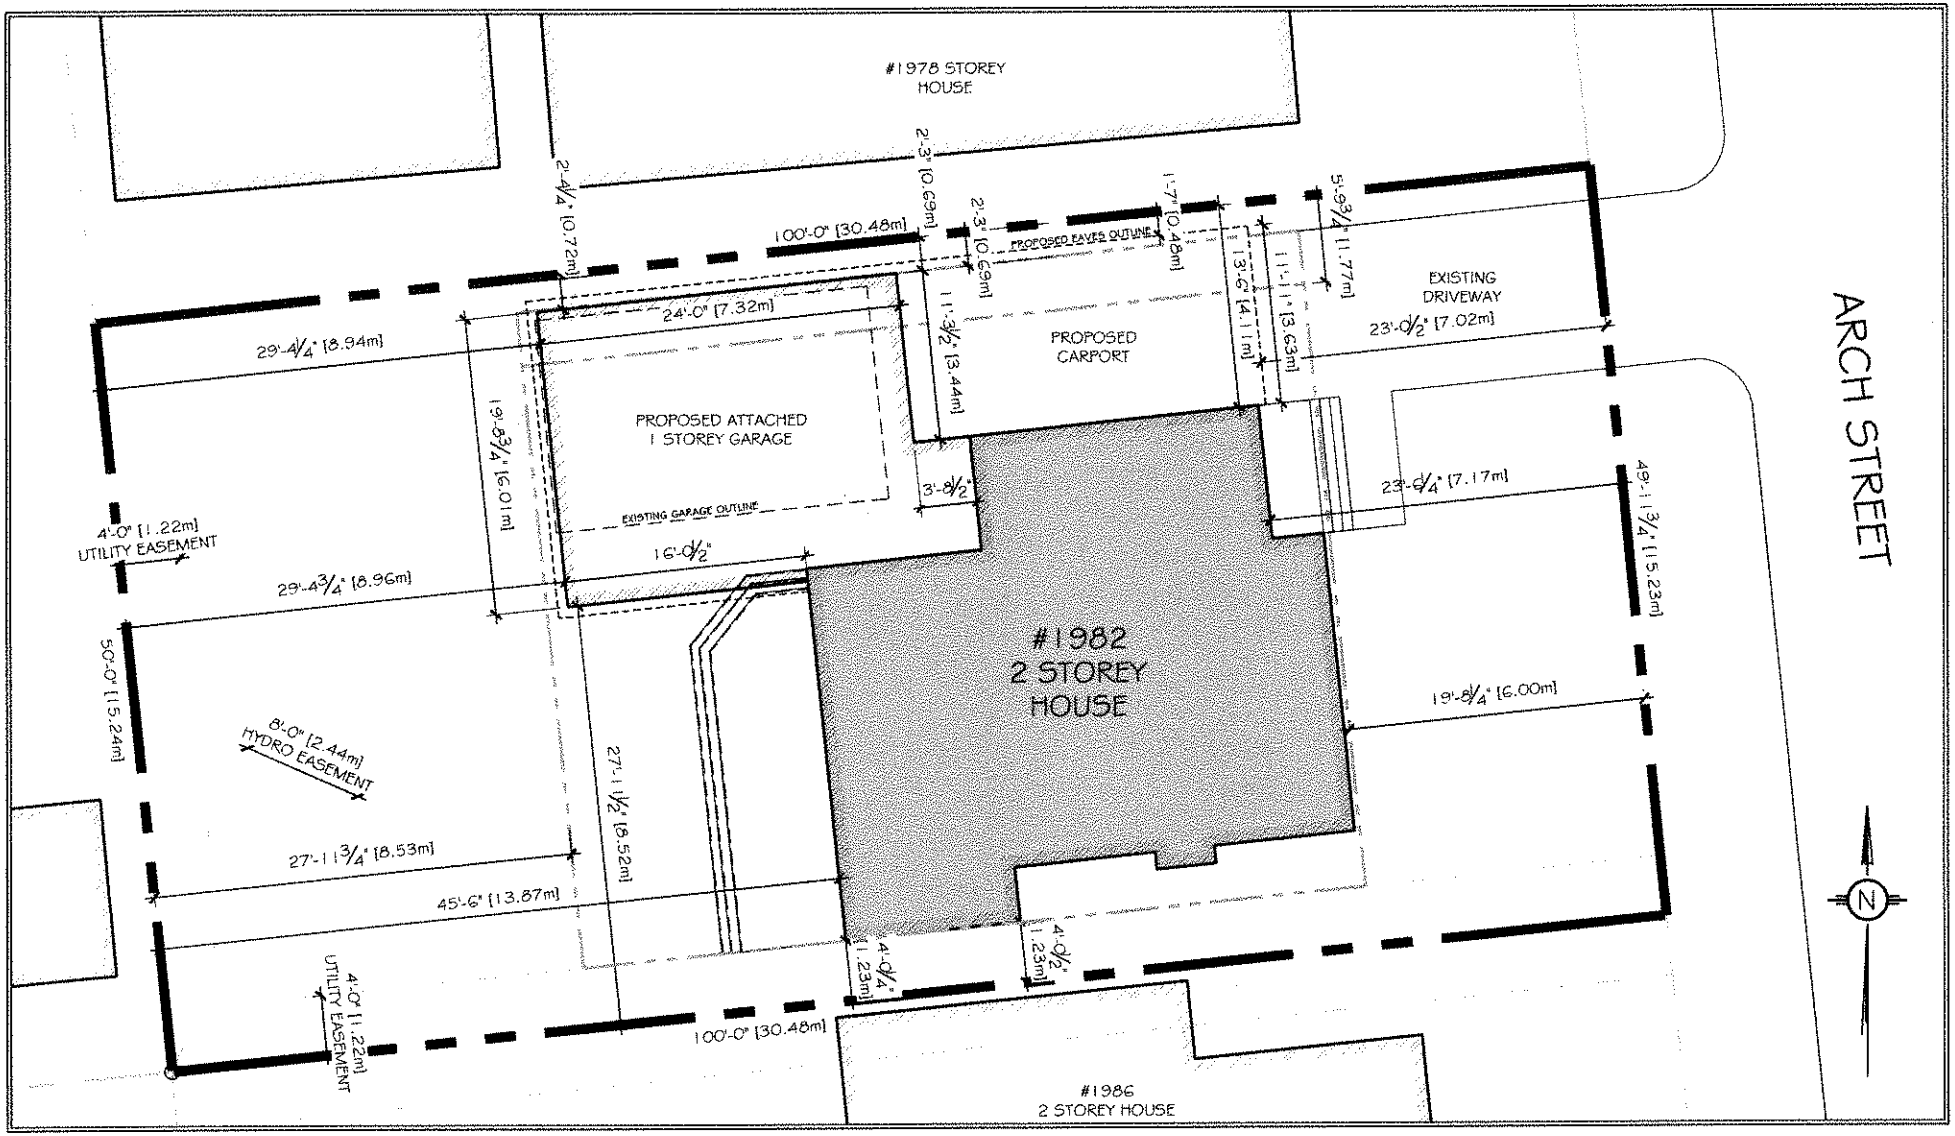
DRAFTING & DESIGN