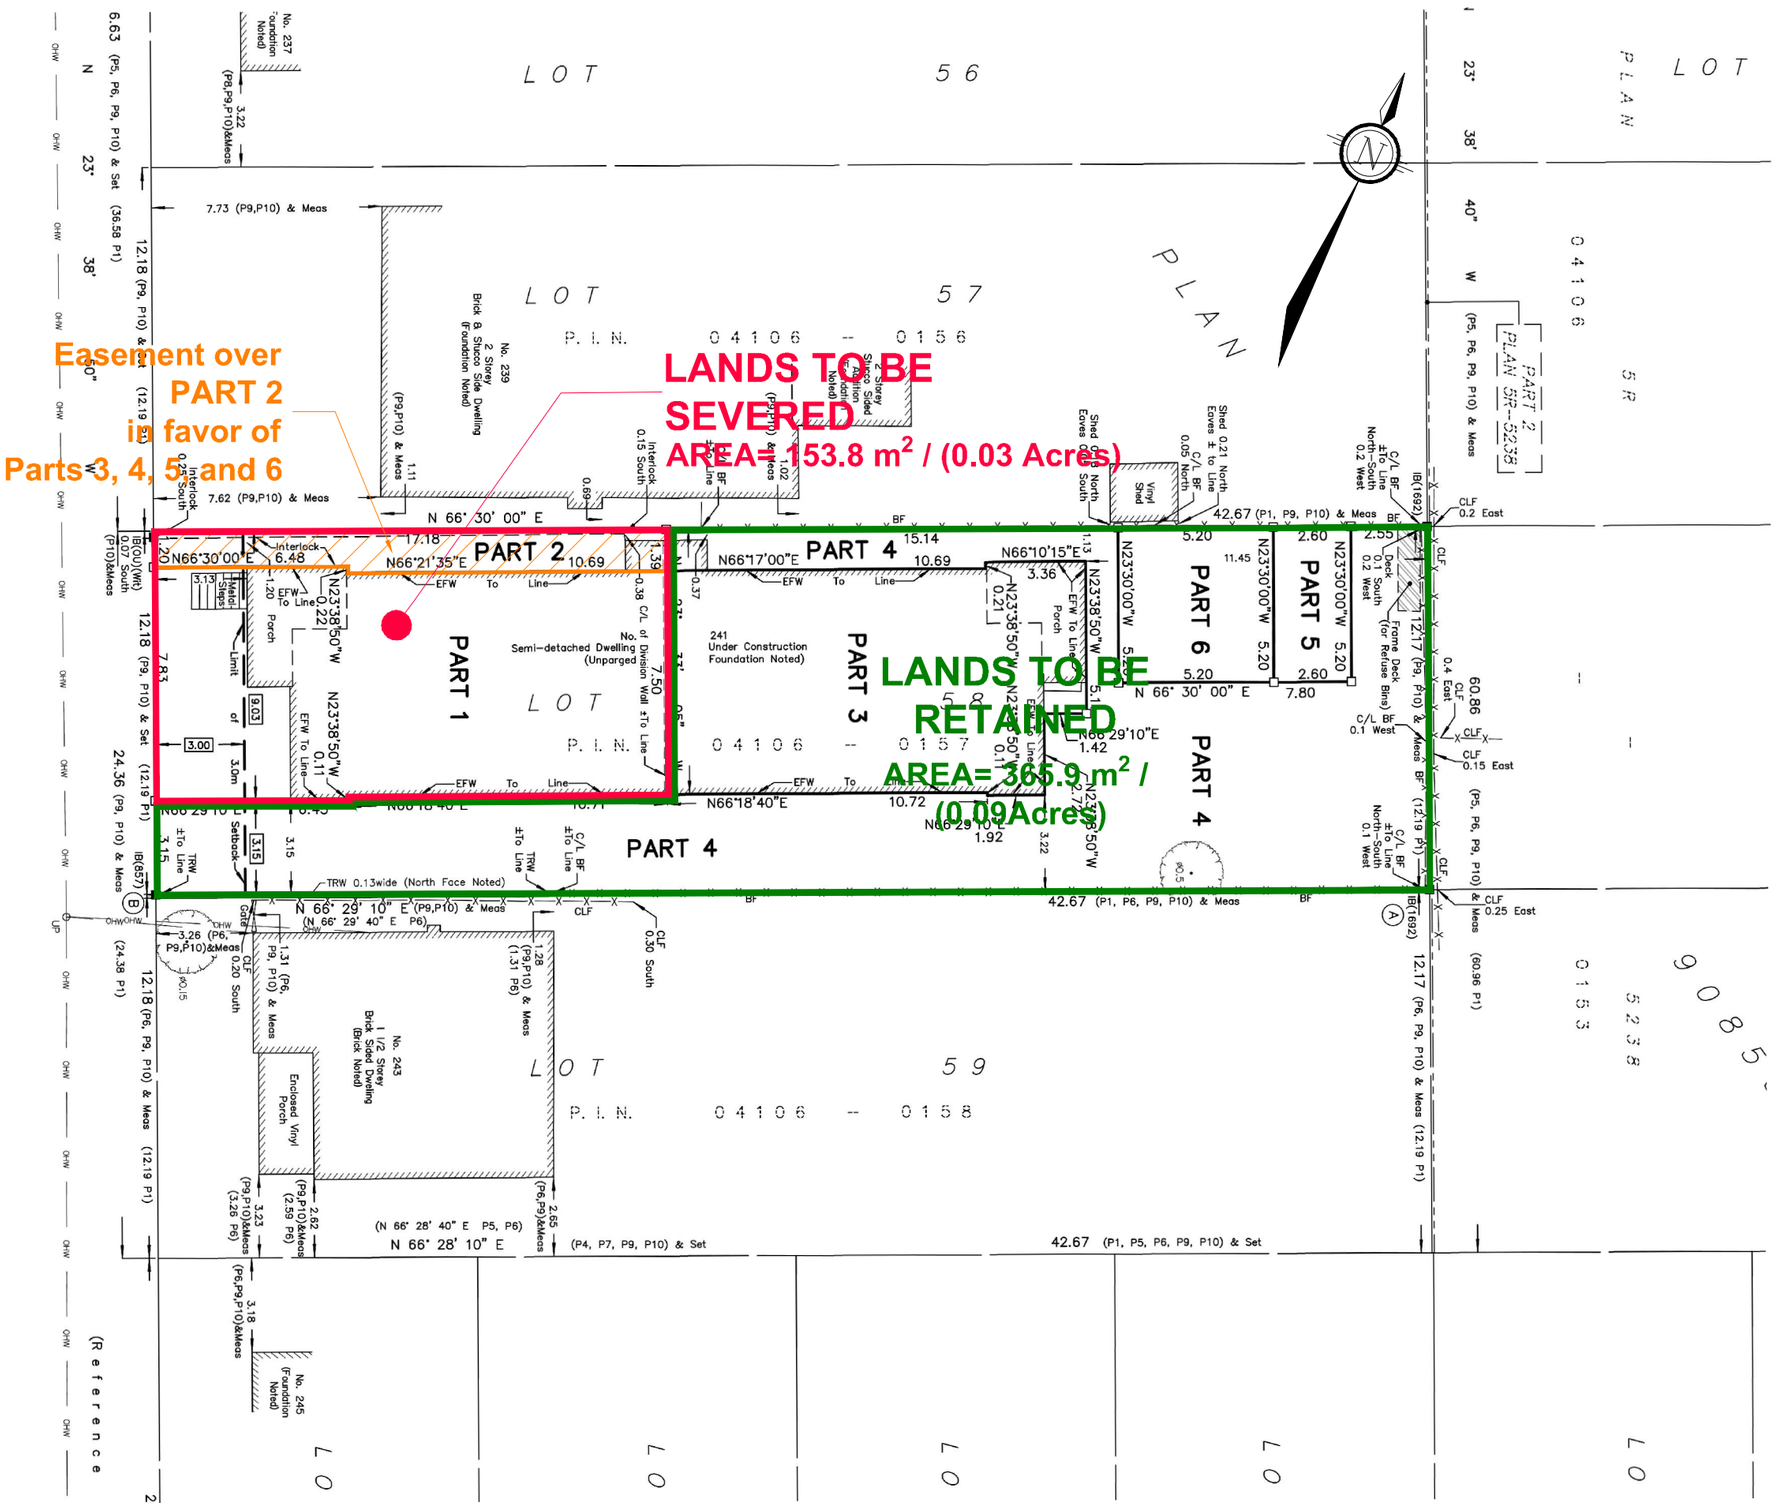

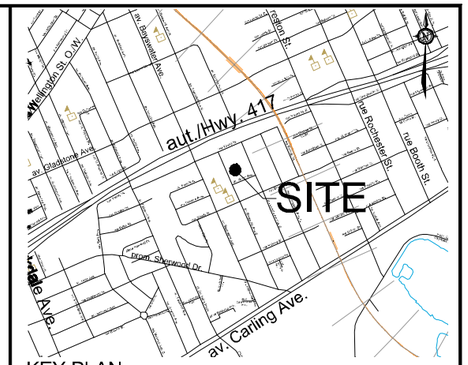

SEVERANCE APPLICATION #1

241 BREEZEHILL AVENUE SOUTH

LOT 58
REGISTERED PLAN 90855
CITY OF OTTAWA

1 : 200

No.	REVISION	DATE	BY
1.	ISSUED FOR SEVERANCE APPLICATION	JAN 17/24	SS

NOVATECH
Engineers, Planners & Landscape Architects
Suite 200, 240 Michael Cowpland Drive
Ottawa, Ontario, Canada K2M 1P6
Telephone (613) 254-9643
Facsimile (613) 254-5867
Website www.novatech-eng.com

ISSUED: JANUARY, 2024
PROJECT No. 123200
DRAWING No. 123200-SEV

M:\2023\123200\CAD\Planning\Figures\123200-SEV.dwg, SEV (1), Jan 17, 2024 - 10:42am, wsloss