Committee of Adjustment
Received | Reçu le

2024-01-23

City of Ottawa | Ville d'Ottawa
Comité de dérogation

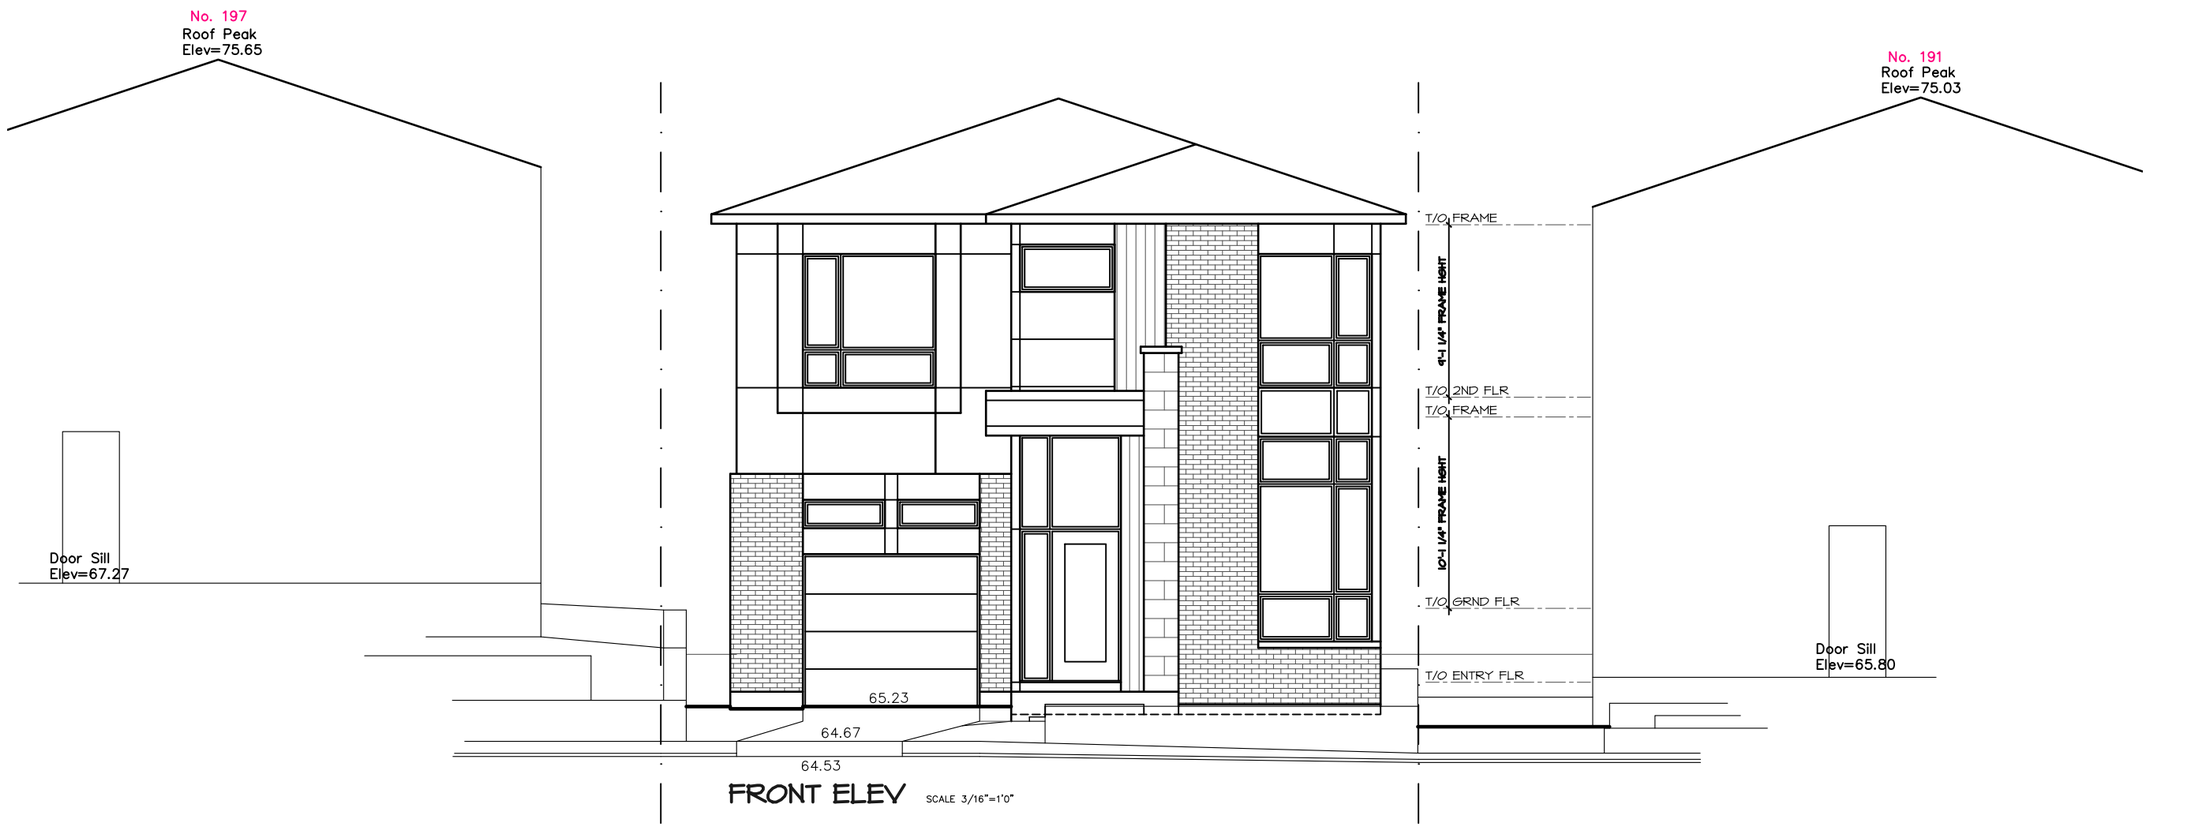

FRONT ELEV SCALE 3/16"=1'0"

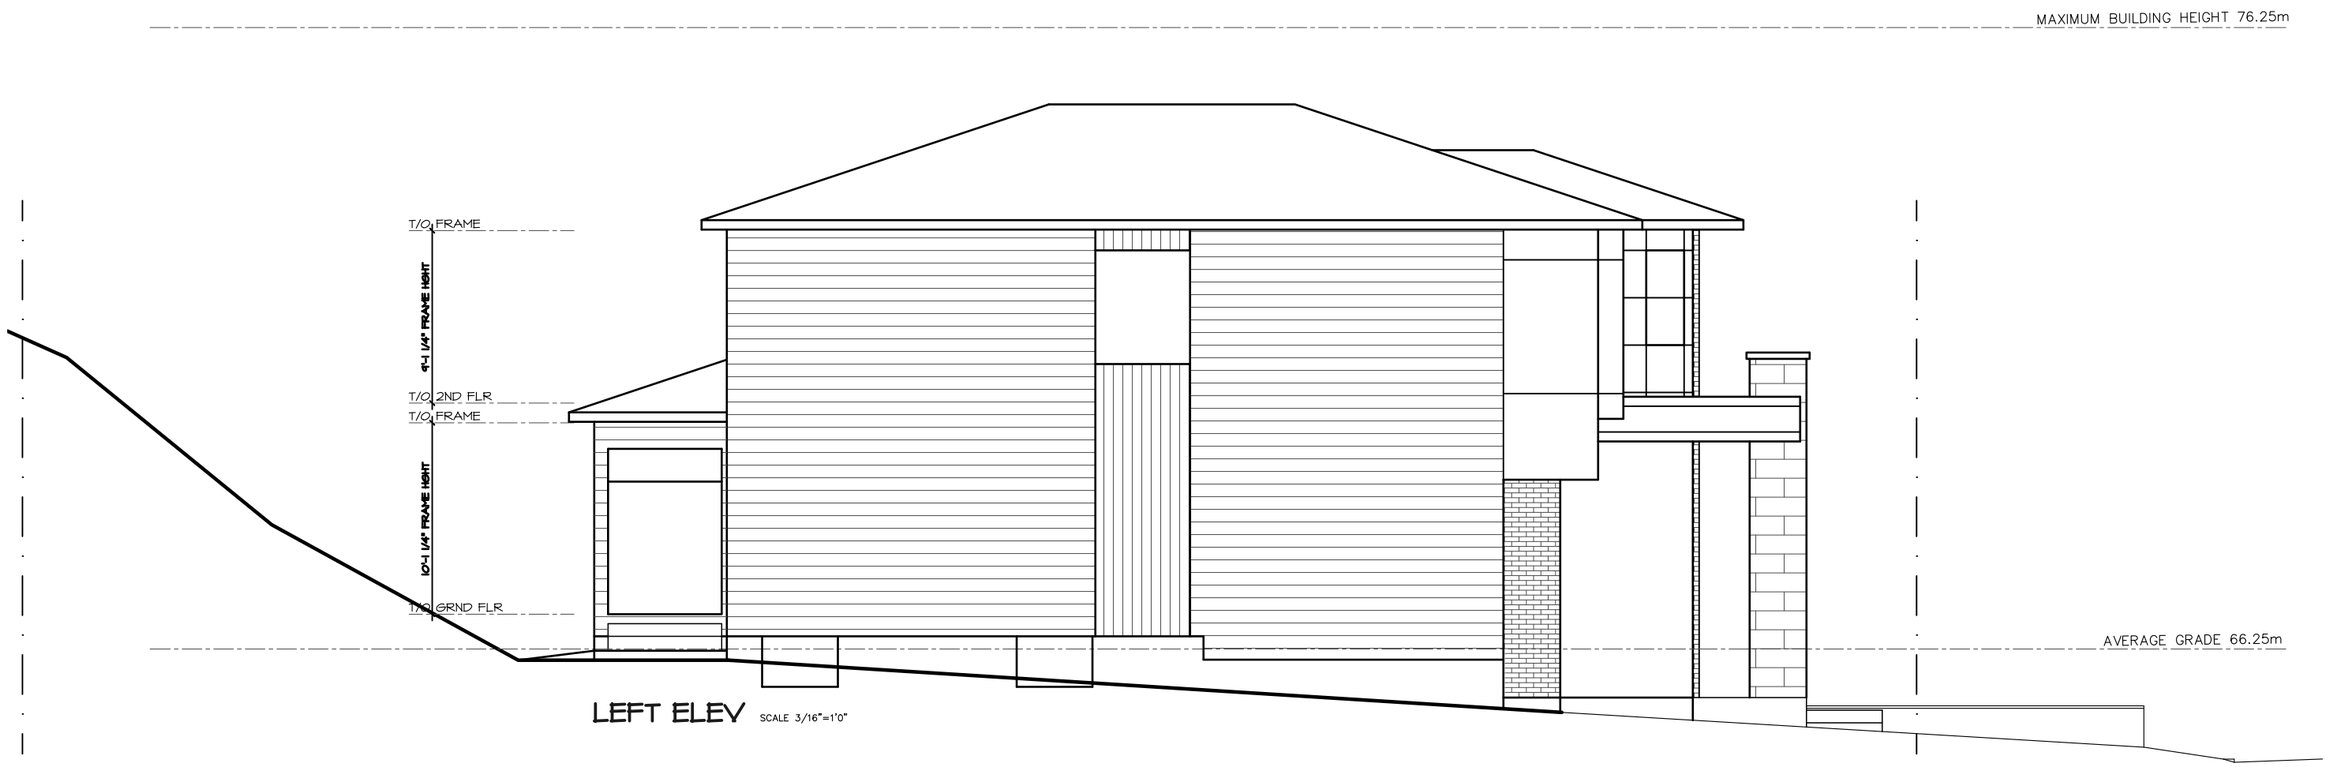

LEFT ELEV SCALE 3/16"=1'0"

REAR ELEV SCALE 3/16"=1'0"

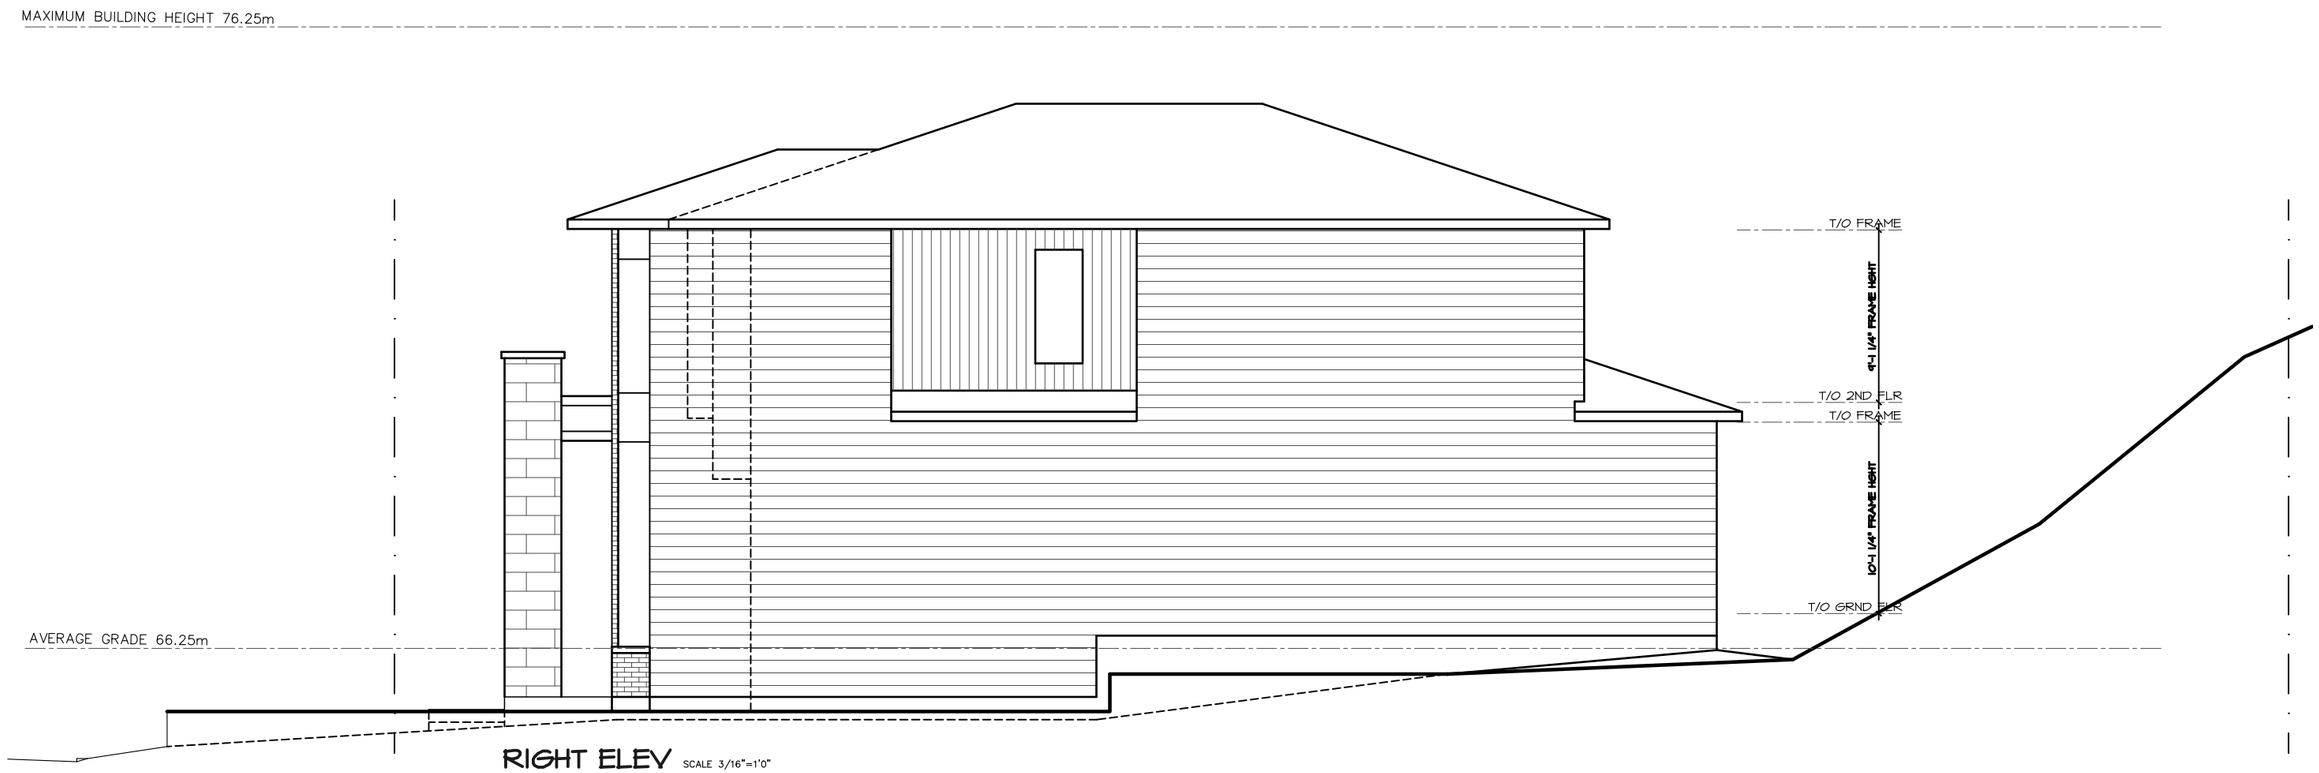

RIGHT ELEV SCALE 3/16"=1'0"