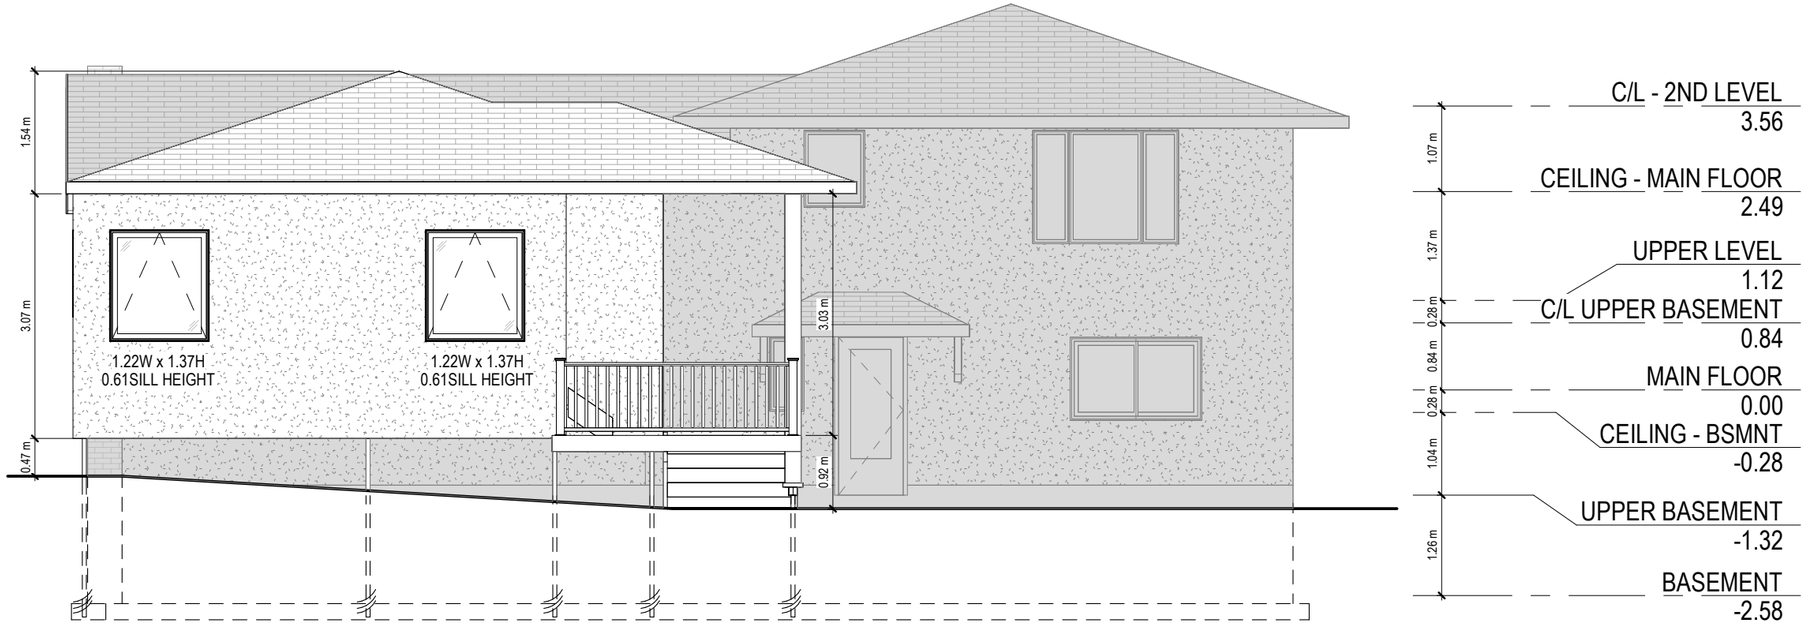

1 REAR ELEVATION
1 : 75

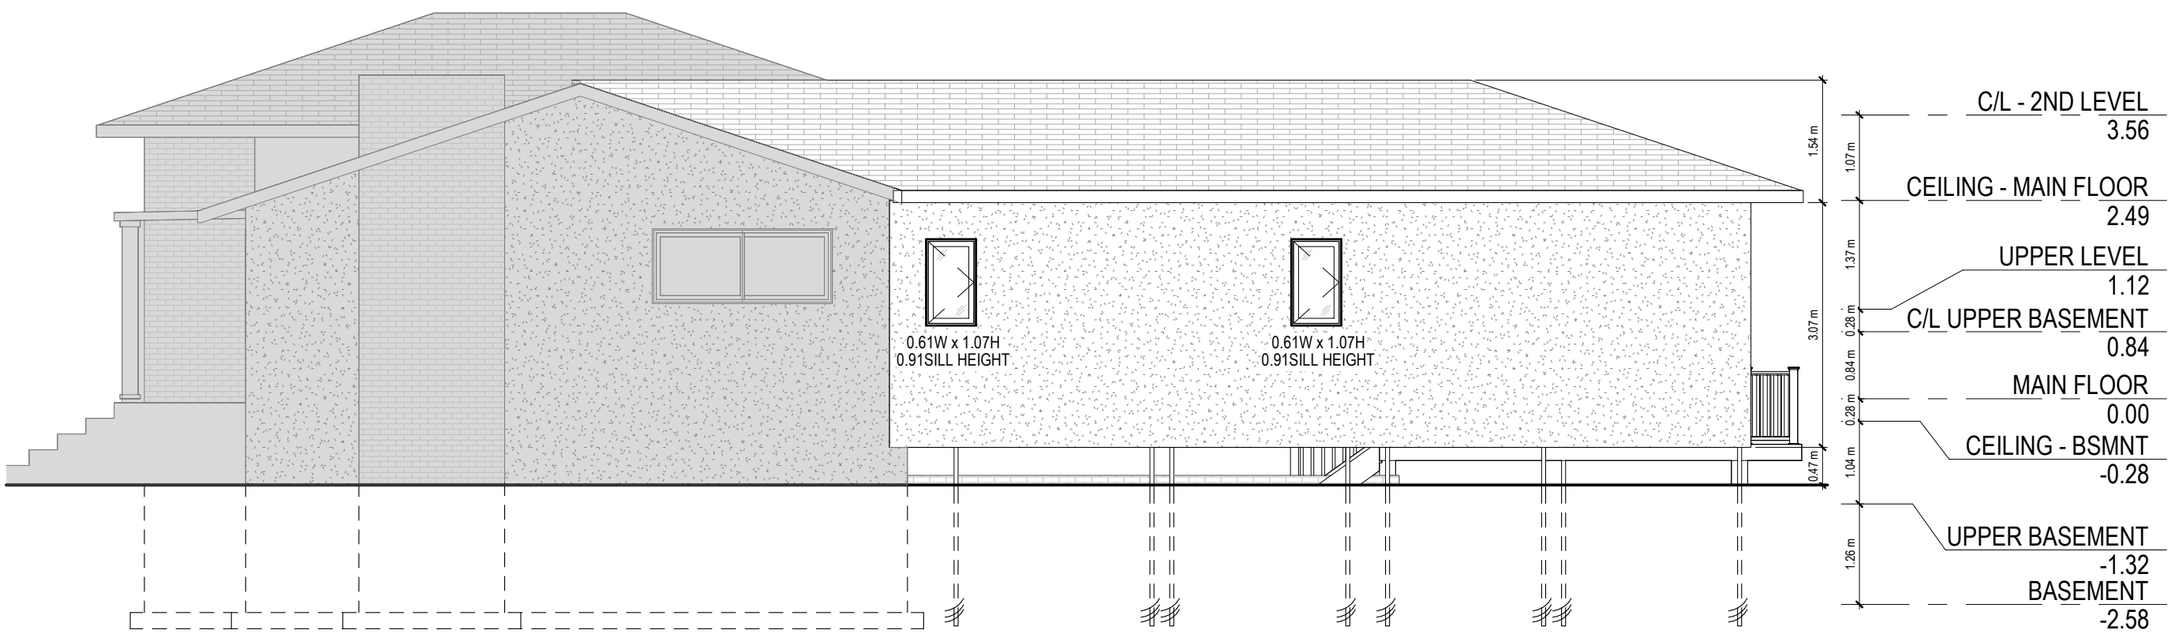

2 RIGHT ELEVATION
1 : 75

vdesignz
DESIGN THAT FEELS LIKE HOME

VIKTORIYA ZAMCHEVSKA
BCIN# 47 342
VDesignZ Inc # 121 147
QUALIFICATION INFO:
LARGE BUILDINGS

TEL: 613.413.6262
EMAIL: victoriaz@vdesignz.ca

1. THIS DRAWING MUST NOT BE SCALED
2. THE GENERAL CONTRACTOR SHALL VERIFY ALL DIMENSIONS, DATUMS, AND LEVELS PRIOR TO COMMENCEMENT OF WORK
3. ALL ERRORS AND OMISSIONS TO BE REPORTED IMMEDIATELY TO CONSULTANT
4. VARIATIONS AND MODIFICATIONS TO WORK SHOWN IN THESE DRAWINGS SHALL NOT BE CARRIED OUT WITHOUT THE WRITTEN PERMISSION OF THE CONSULTANT.
5. DIMENSIONS ARE TO:
- C/L STUD FOR INTERIOR WOOD FRAMING
- TO EXT FACE OF FRAMING FOR NEW WOOD FRAMING, TO FACE OF INT FINISH FOR EXISTING CONSTR.
- F/O CONCRETE AND MASONRY
- R/O OF WINDOWS
- C/L DOORS

#	DATE	REVISION
0	22 JAN 24	ISSUED FOR MINOR VARIANCE APPLICATION

REAR YARD ADDITION

1943 Fairbanks Ave
Ottawa, K1H 5Y2

ELEVATIONS

A4.1