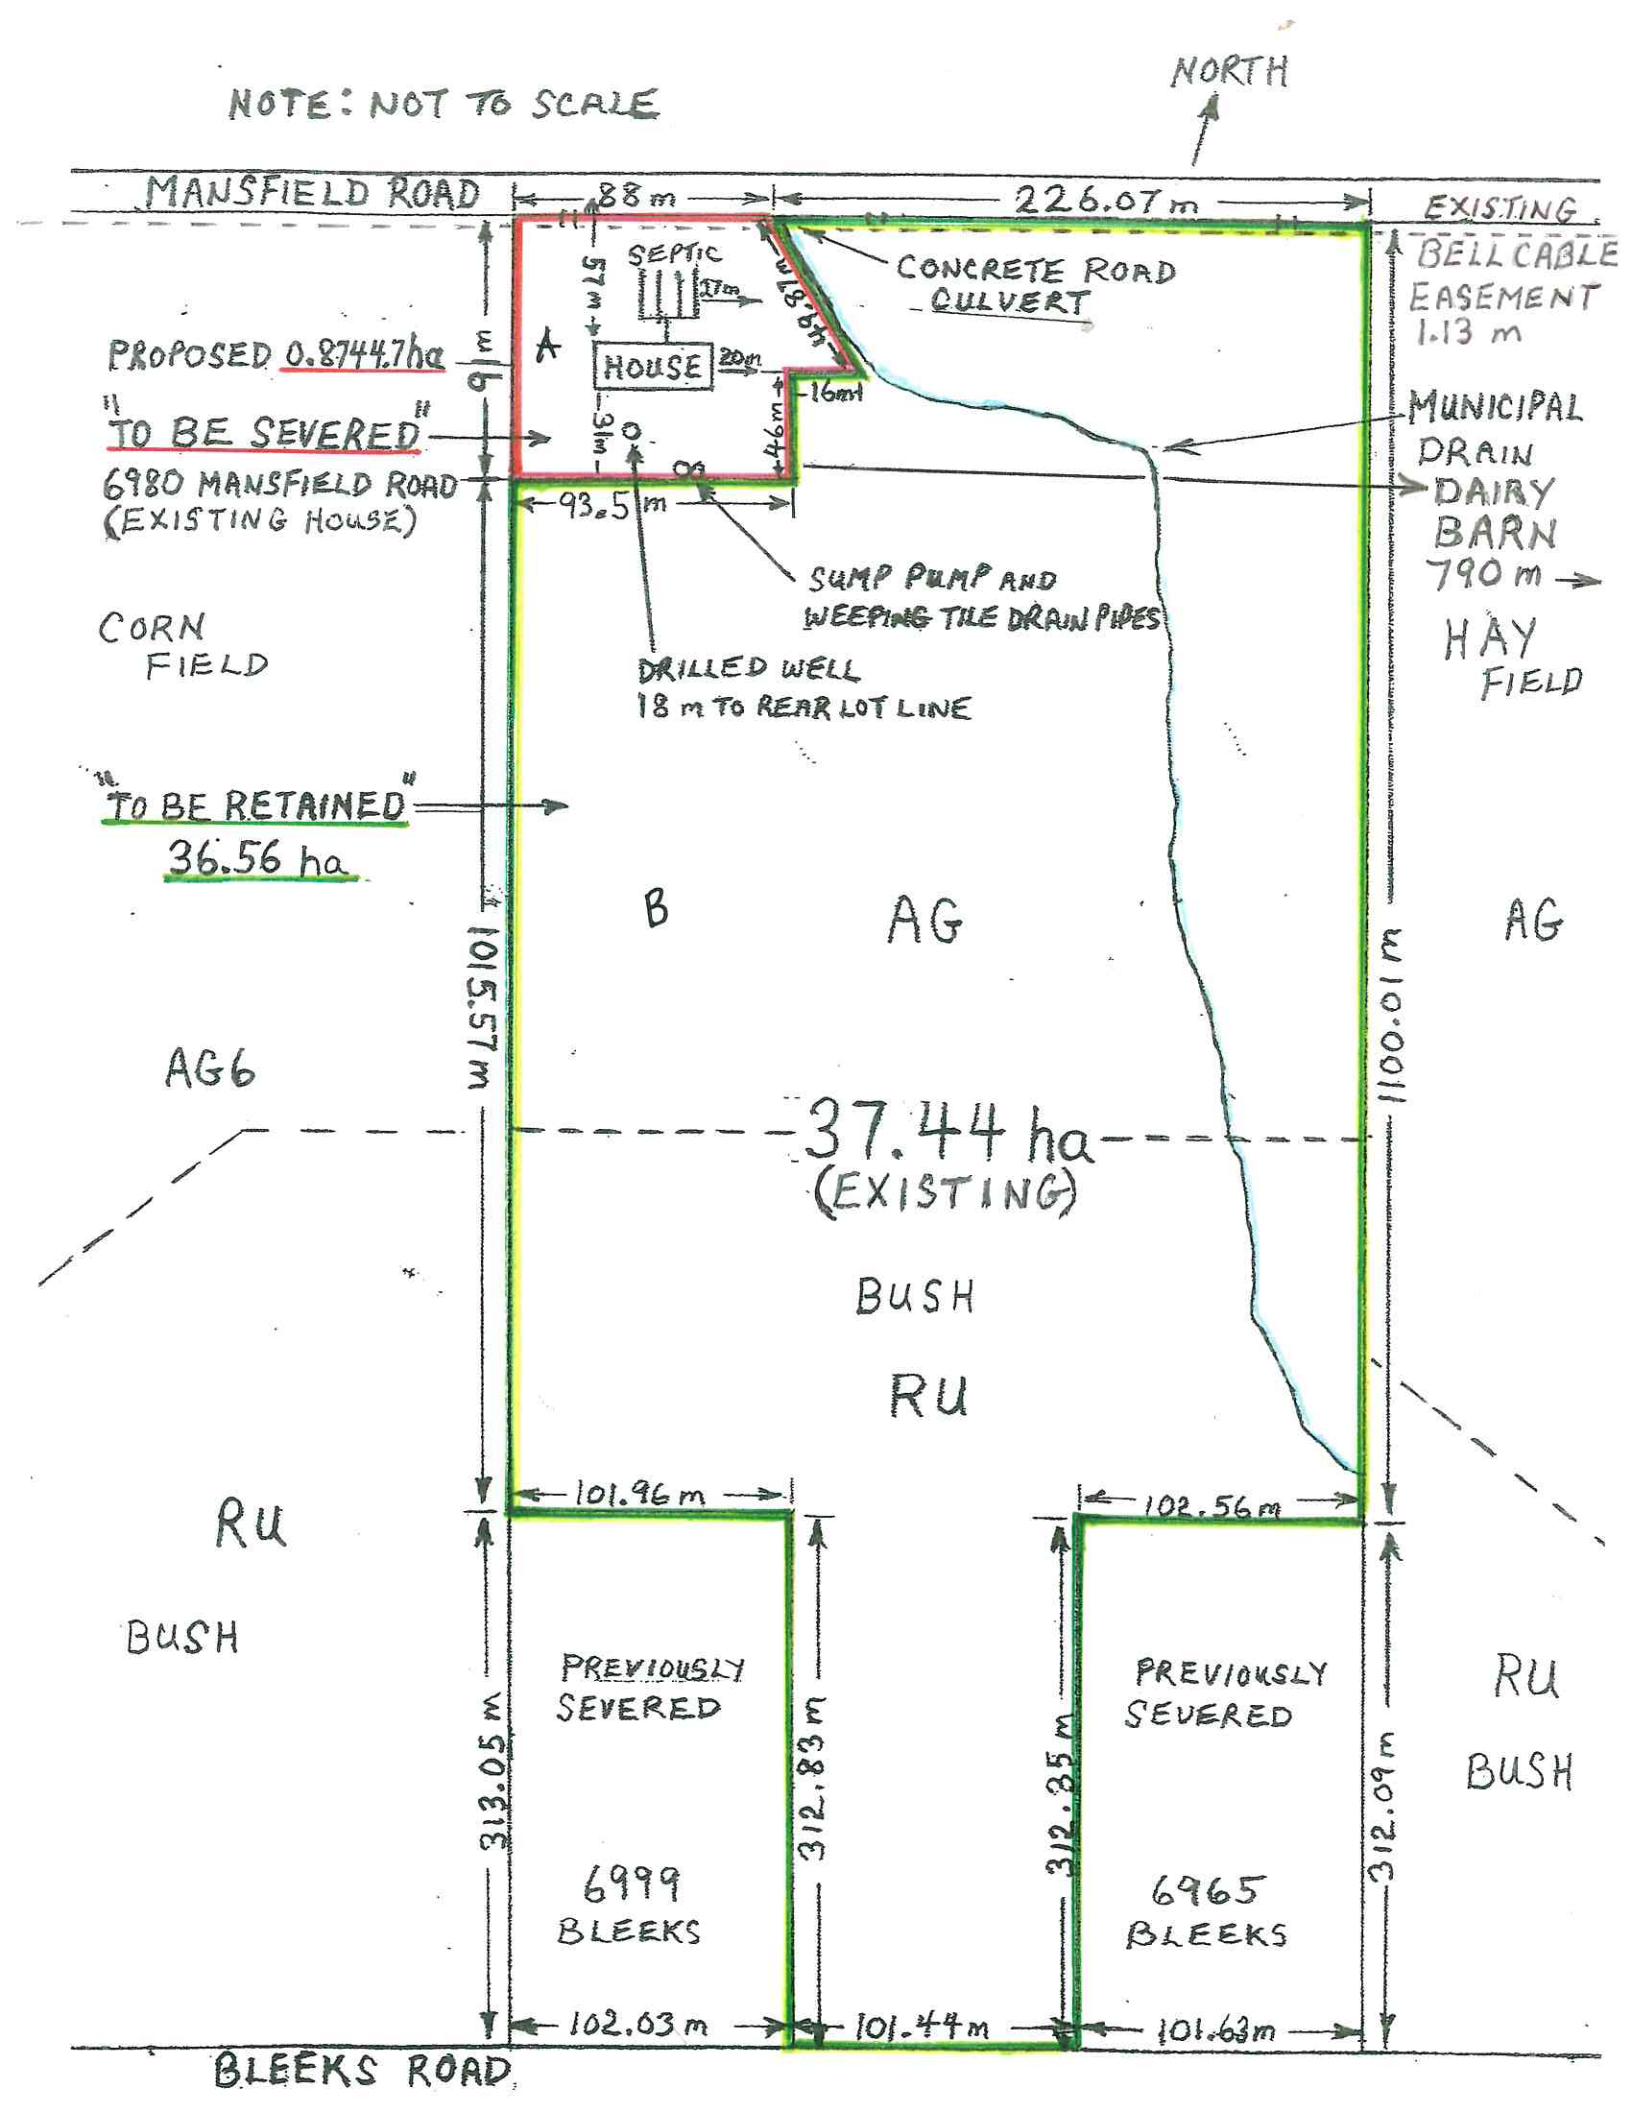
NOTE: NOT TO SCALE
NORTH
MANSFIELD ROAD
88 m
226.07 m
EXISTING BELL CABLE EASEMENT 1.13 m
SEPTIC
17m
57m
CONCRETE ROAD CULVERT
PROPOSED 0.8744.7ha
A
HOUSE
20m
16m
91m
"TO BE SEVERED"
6980 MANSFIELD ROAD (EXISTING HOUSE)
MUNICIPAL DRAIN
DAIRY BARN 790 m
93.5 m
SUMP PUMP AND WEEPING TILE DRAIN PIPES
DRILLED WELL 18 m TO REAR LOT LINE
CORN FIELD
HAY FIELD
"TO BE RETAINED"
36.56 ha
B
AG
AG
AG6
1015.57m
1100.01m
37.44 ha
(EXISTING)
BUSH
RU
RU
BUSH
101.96 m
102.56 m
313.05m
312.83m
312.35m
312.09m
PREVIOUSLY SEVERED
PREVIOUSLY SEVERED
6999 BLEEKS
6965 BLEEKS
RU
BUSH
102.03 m
101.44m
101.63m
BLEEKS ROAD