Tree Information Report - 137 Marquette Ave

Site Visit - November 2024
Report Completed - November 2024

TRILLIUM TREE EXPERTS

Chris McIntyre
ISA Certified Arborist
ON-1219A

Tree No.	Species	D.B.H (cm)	Ownership	Condition of tree	Client's reason for removal	Arborist recommendation
1	Crab apple	24	Municipal	Tree health, vigor and structure are good.	Tree to be retained.	Retain - Protect. CRZ fencing to be installed at 4ft radius, below protection measures to be followed throughout construction. Underground hydro and city services have been aligned to support retention.
2	Cedar hedge	under 20	Neighbour	Hedge is healthy.	To be retained.	Retain - Protect. Construction fencing which will be installed along property line will act as CRZ protection. Below protection measures to be followed. Side yard setback is 5.5ft rather then typical 4ft, excavation will be 2.5ft from property line allowing for further protection.
3	Manitoba maple	2 6	Neighbour	Tree health and vigor are good, structure is poor.	Tree to be retained.	Retain - Protect. Construction fencing which will be installed along property line will act as CRZ protection. Below protection measures to be followed.

The following are measures to be implemented prior and during the construction process.
-Critical root zone of retained trees must be protected as outlined above. Snow or metal fencing must be erected around the CRZ and signage should be installed to identify tree is being protected.
-Pruning must be performed prior to construction to ensure tree limbs will not be in conflict with equipment and construction. Permission must be obtained to prune Municipal or neighbors trees. (performed by Certified Arborist).
-No material or equipment is permitted within any CRZ.
-No signs, notices or posters may be attached to the tree.
-No grade changes within any CRZ.
-Ensure exhaust fumes from equipment are not directed towards tree canopy's.
-After excavation is complete exposed and damaged roots should be pruned (performed by Certified Arborist).

Committee of Adjustment
Received | Reçu le
2024-12-13
City of Ottawa | Ville d'Ottawa
Comité de dérogation

Tree Information Report - 137 Marquette Ave

Site Visit - November 2024
Report Completed - November 2024

Chris McIntyre
ISA Certified Arborist
ON-1219A

Tree #1

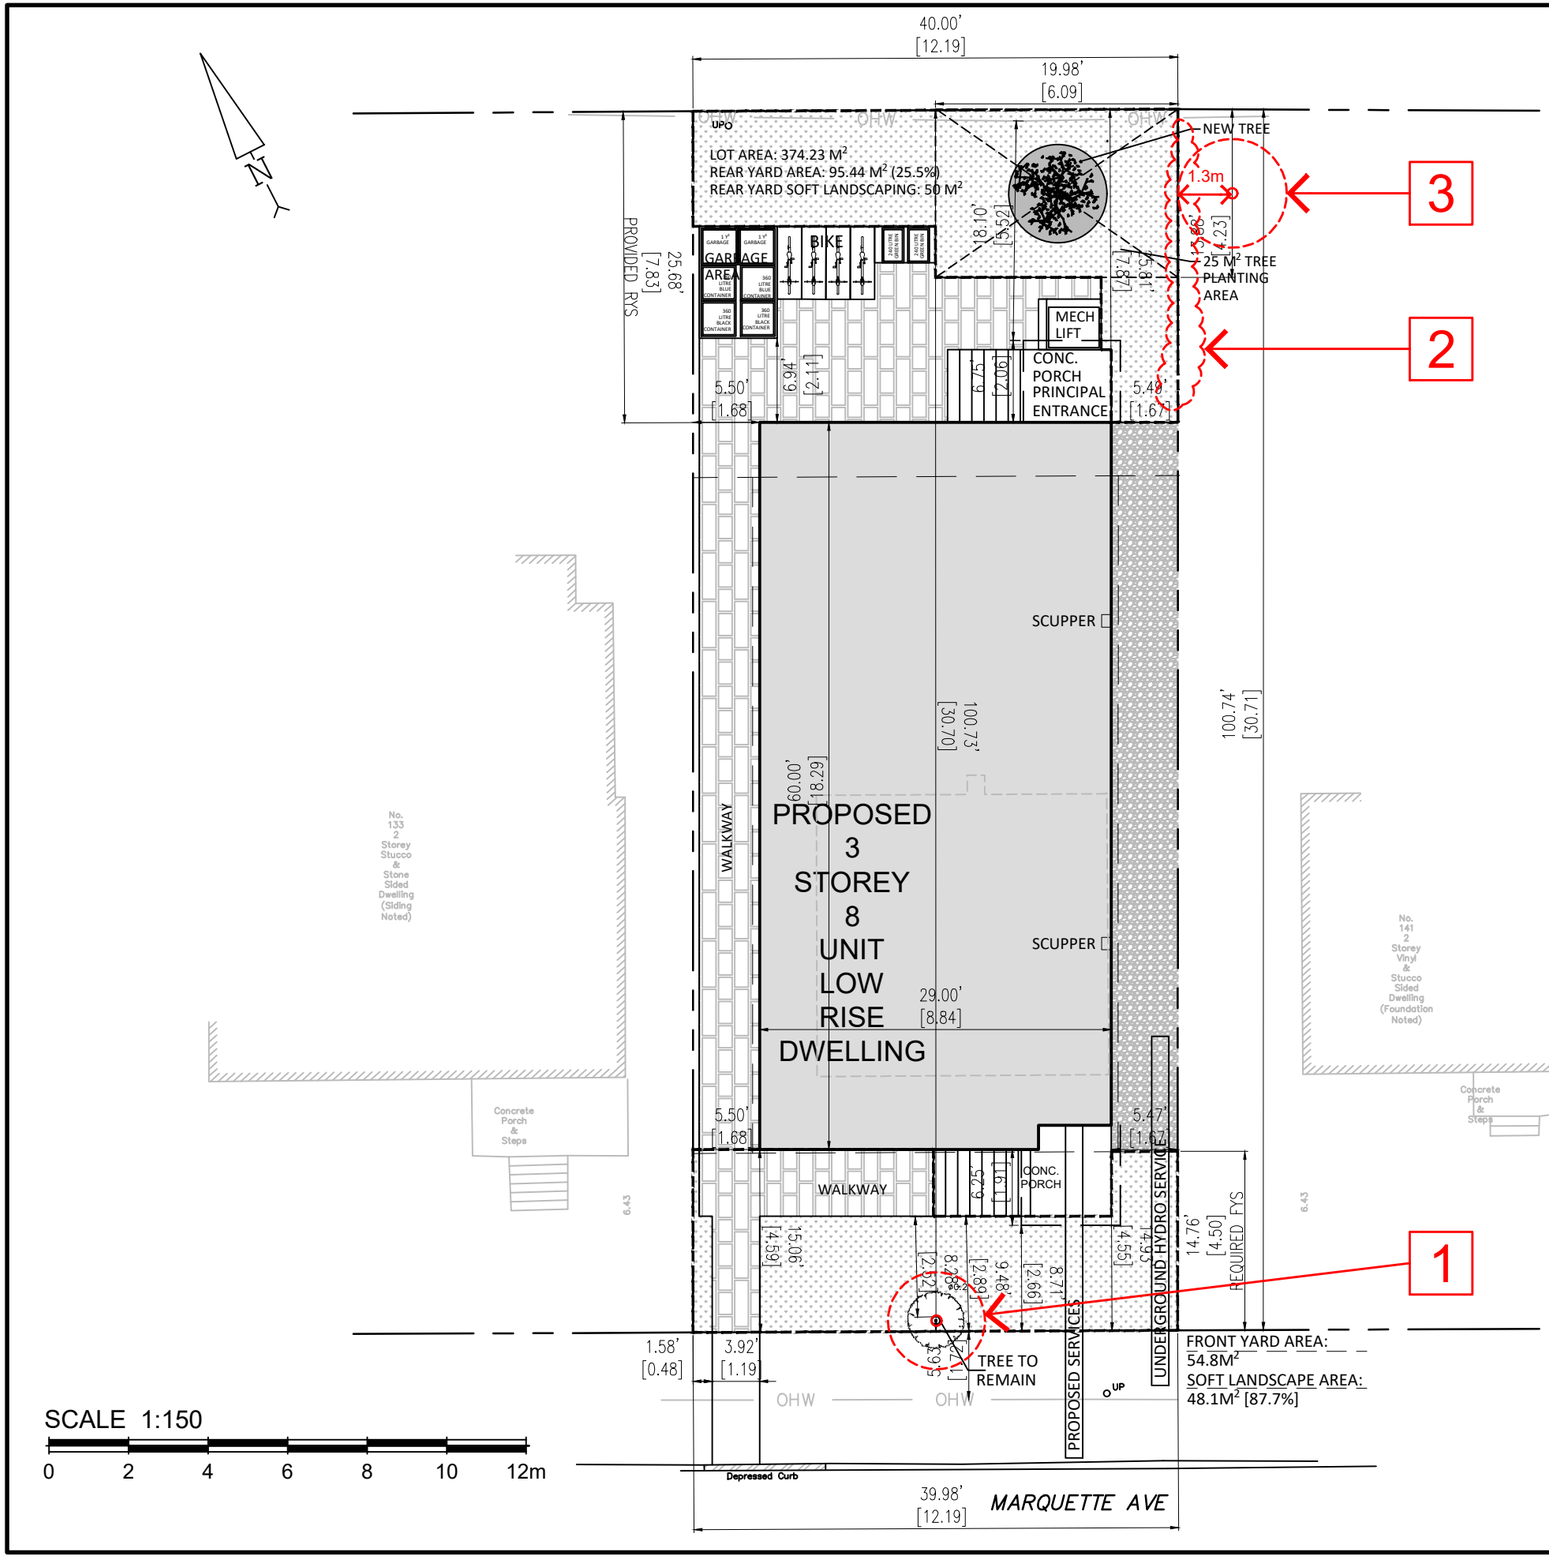

SCALE 1:150

0 2 4 6 8 10 12m

Committee of Adjustment
Received | Reçu le

2024-12-13

City of Ottawa | Ville d'Ottawa
Comité de dérogation

137 MARQUETTE AVENUE

OTTAWA ONTARIO

TREE INFORMATION REPORT

TRILLIUM TREE EXPERTS

NOVEMBER 26, 2024