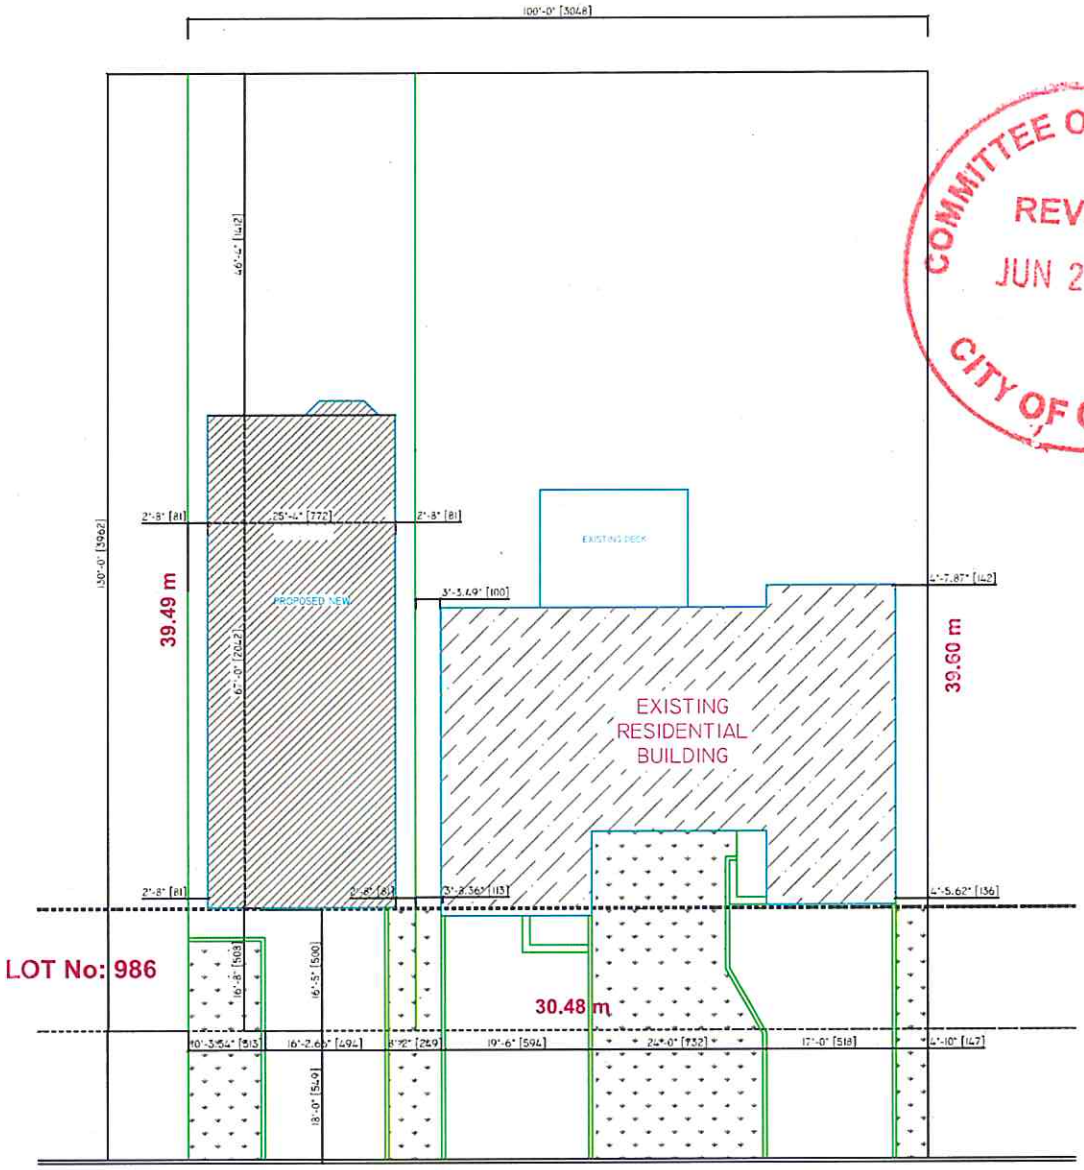

COMMITTEE OF ADJUSTMENT
REVISED
JUN 27 2022
CITY OF OTTAWA

N

LAPORTE STREET

GENERAL SITE PLAN

986 LAPORTE STREET
LAYOUT - SITE PLAN
HATAM RESIDENCE

No.	Description	Date
5		
4		
3		
2		
1	BUILDING PERMIT	MAY 01, 2021

REVISIONS

sht. title:	LAYOUT
Drawn by:	
Date:	
Scale:	3/16" = 1'
sheet no:	1 OF 12