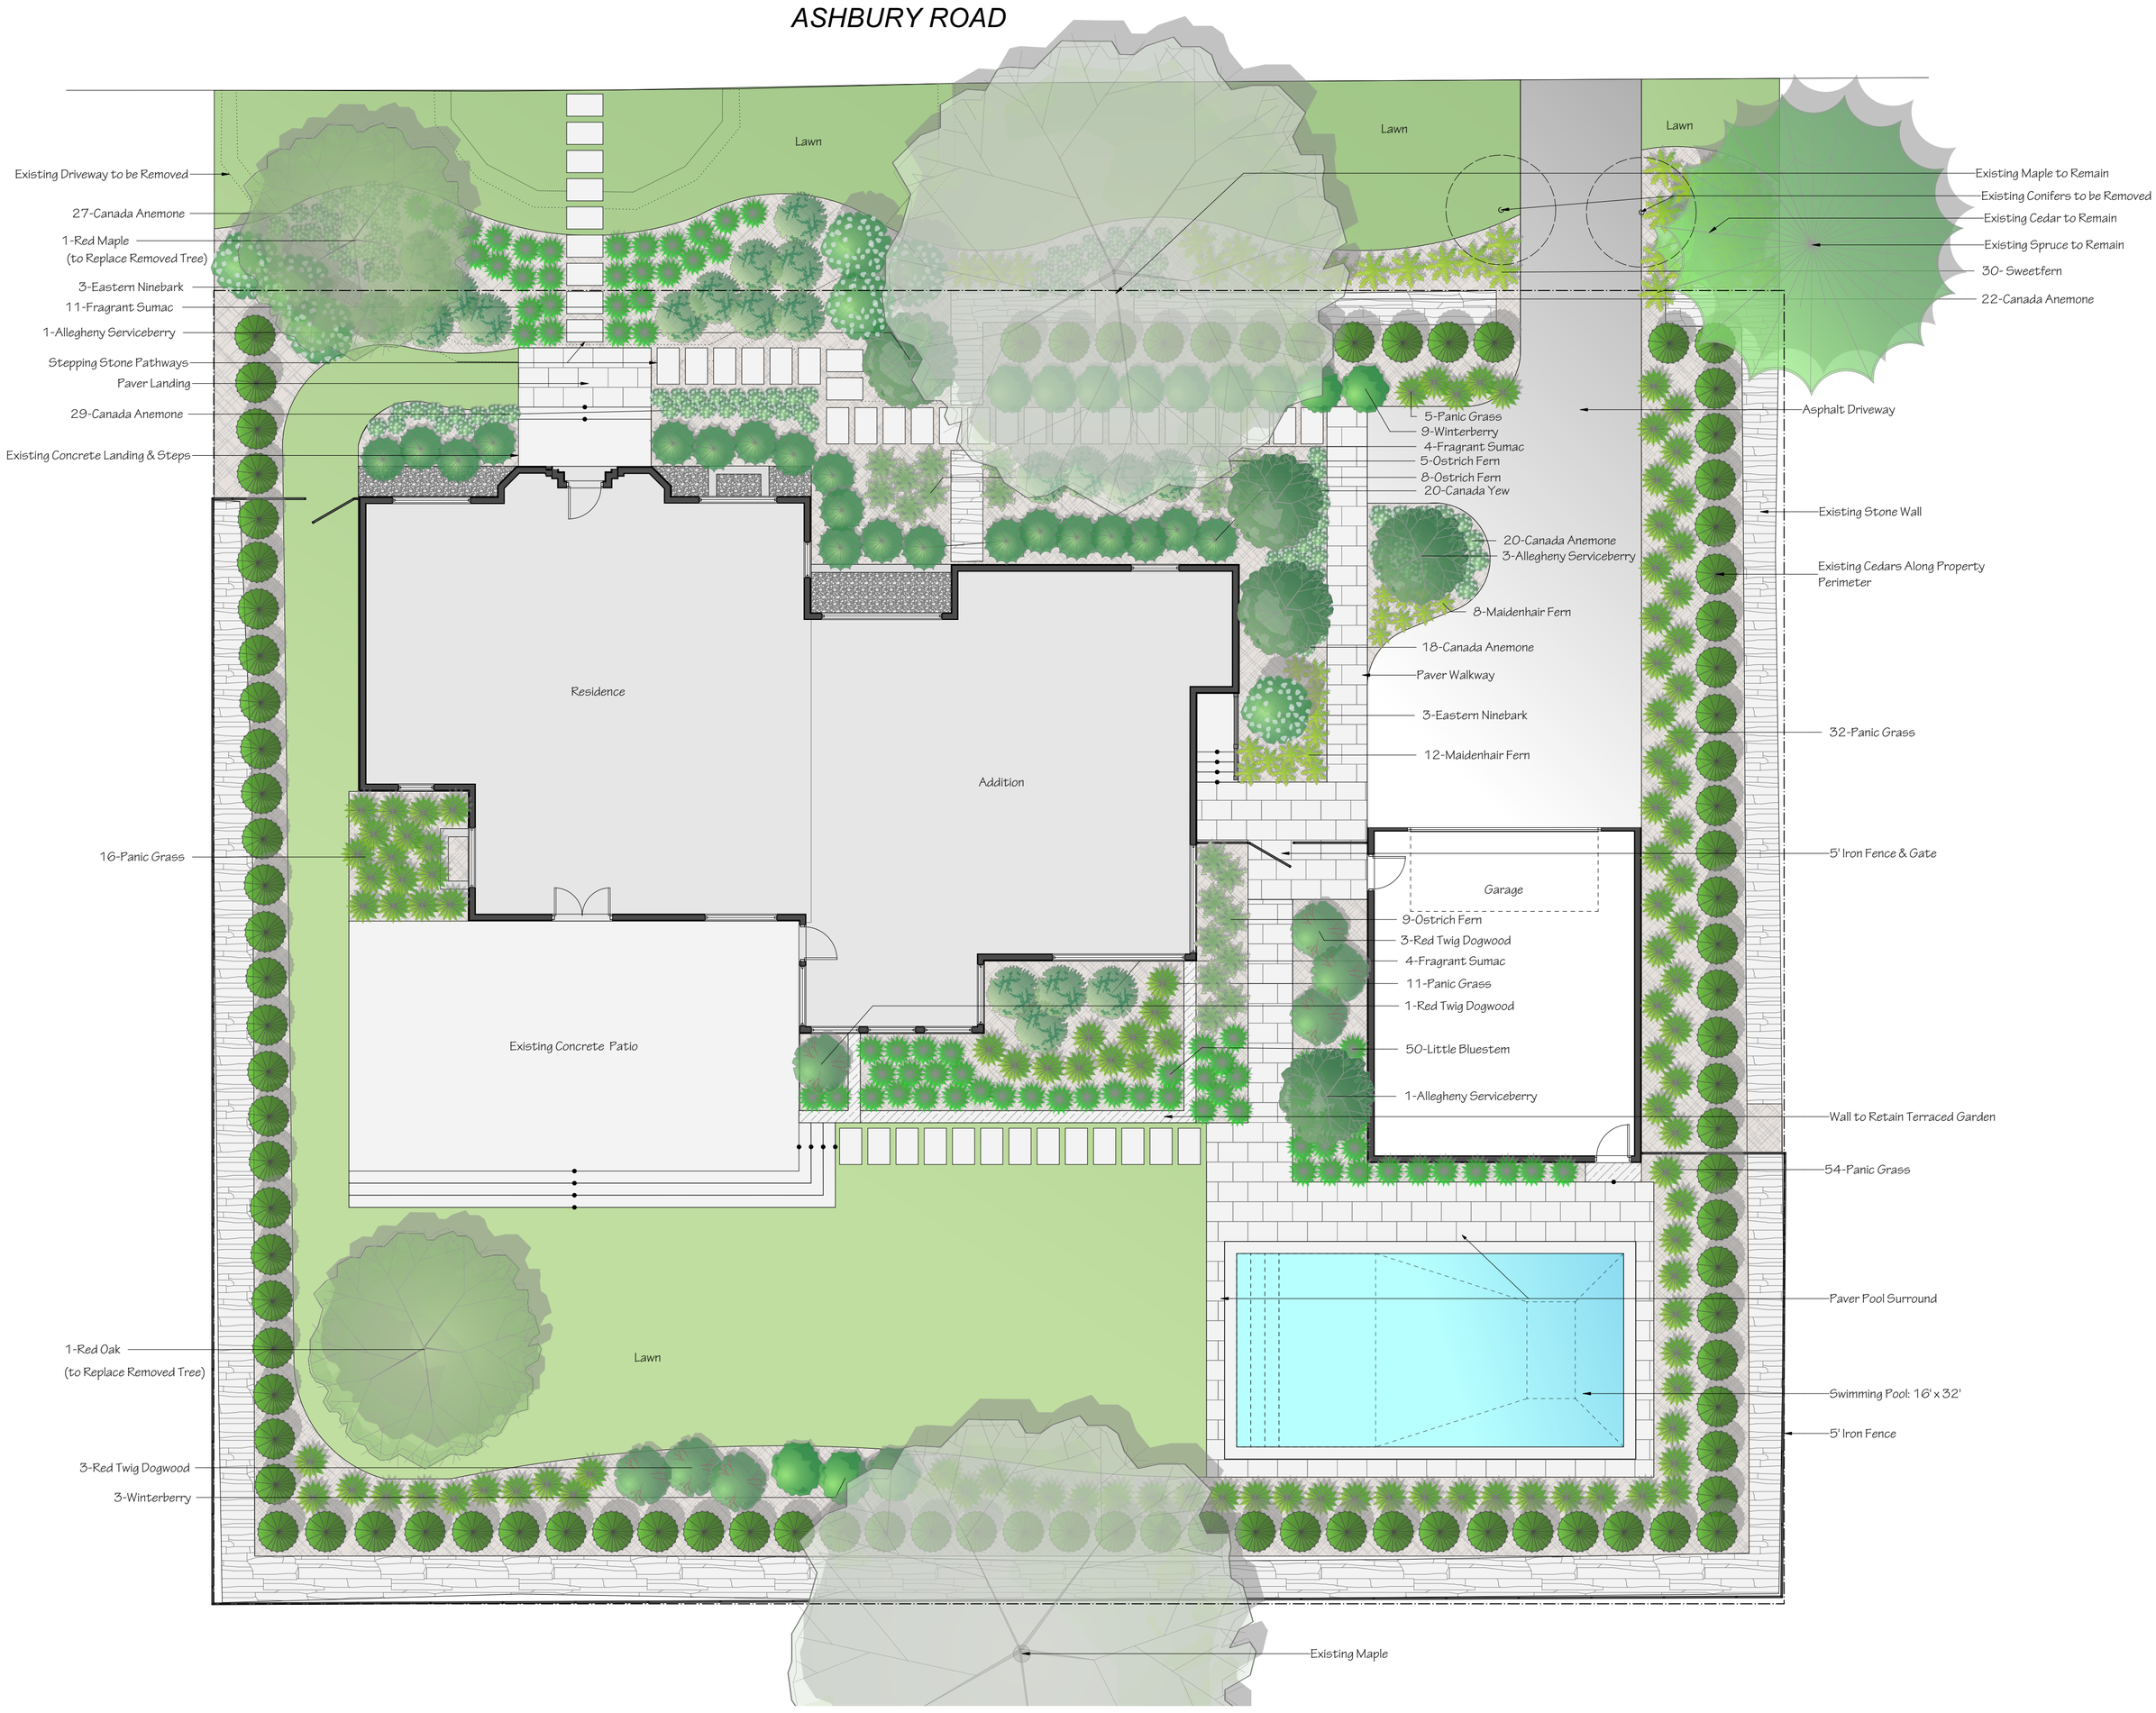
ASHBURY ROAD
Lawn
Lawn
Lawn
Existing Driveway to be Removed
27-Canada Anemone
1-Red Maple
(to Replace Removed Tree)
3-Eastern Ninebark
11-Fragrant Sumac
1-Allegheny Serviceberry
Stepping Stone Pathways
Paver Landing
29-Canada Anemone
Existing Concrete Landing & Steps
Existing Maple to Remain
Existing Conifers to be Removed
Existing Cedar to Remain
Existing Spruce to Remain
30- Sweetfern
22-Canada Anemone
Asphalt Driveway
5-Panic Grass
9-Winterberry
4-Fragrant Sumac
5-Ostrich Fern
8-Ostrich Fern
20-Canada Yew
Existing Stone Wall
20-Canada Anemone
3-Allegheny Serviceberry
Existing Cedars Along Property
Perimeter
8-Maidenhair Fern
18-Canada Anemone
Paver Walkway
3-Eastern Ninebark
12-Maidenhair Fern
32-Panic Grass
Residence
Addition
16-Panic Grass
5' Iron Fence & Gate
Garage
9-Ostrich Fern
3-Red Twig Dogwood
4-Fragrant Sumac
11-Panic Grass
1-Red Twig Dogwood
50-Little Bluestem
1-Allegheny Serviceberry
Existing Concrete Patio
Wall to Retain Terraced Garden
54-Panic Grass
Paver Pool Surround
1-Red Oak
(to Replace Removed Tree)
Lawn
Swimming Pool: 16' x 32'
5' Iron Fence
3-Red Twig Dogwood
3-Winterberry
Existing Maple