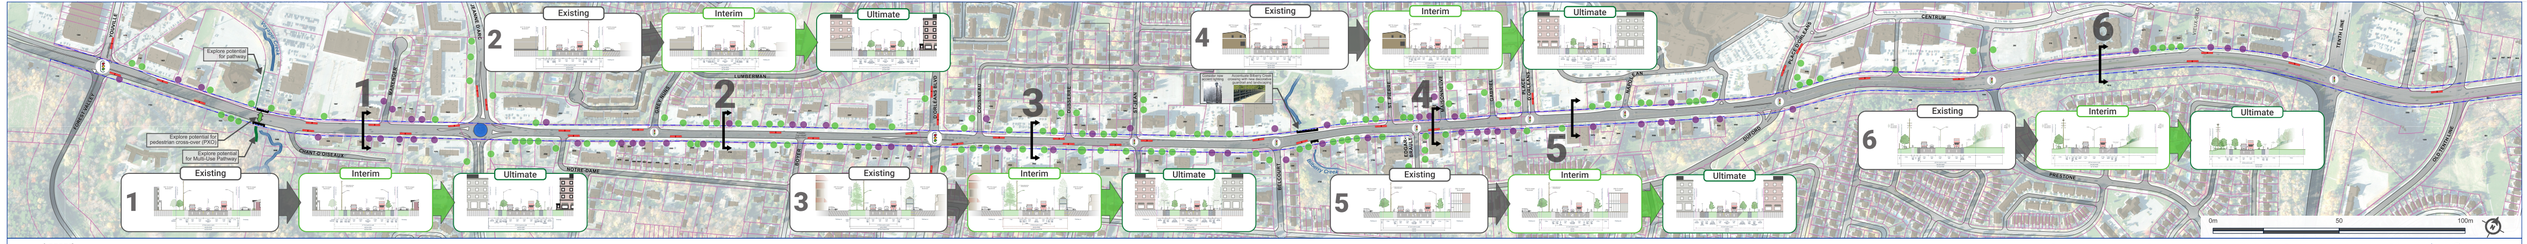

Legend

- Signalized Intersection
- Roundabout
- Single Private Approach
- Multiple Private Approach (two or more per lot)
- OC Transpo Bus Stops
- Property Lines
- Official Plan Protection Limits
- Existing Curb Lines

St. Joseph Boulevard Concept Plan

March 2022

Ottawa

PARSONS

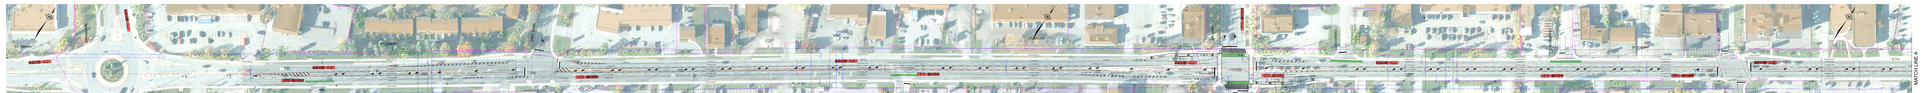

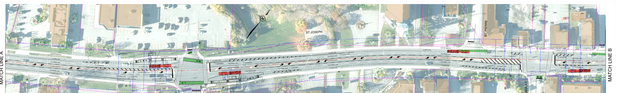

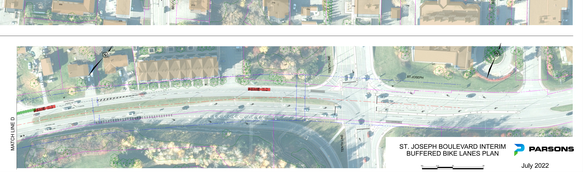

ST. JOSEPH BOULEVARD INTERIM BUFFERED BIKE LANES PLAN

PARSONS

July 2022

ST. JOSEPH BOULEVARD INTERIM BUFFERED BIKE LANES PLAN

PARSONS

July 2022

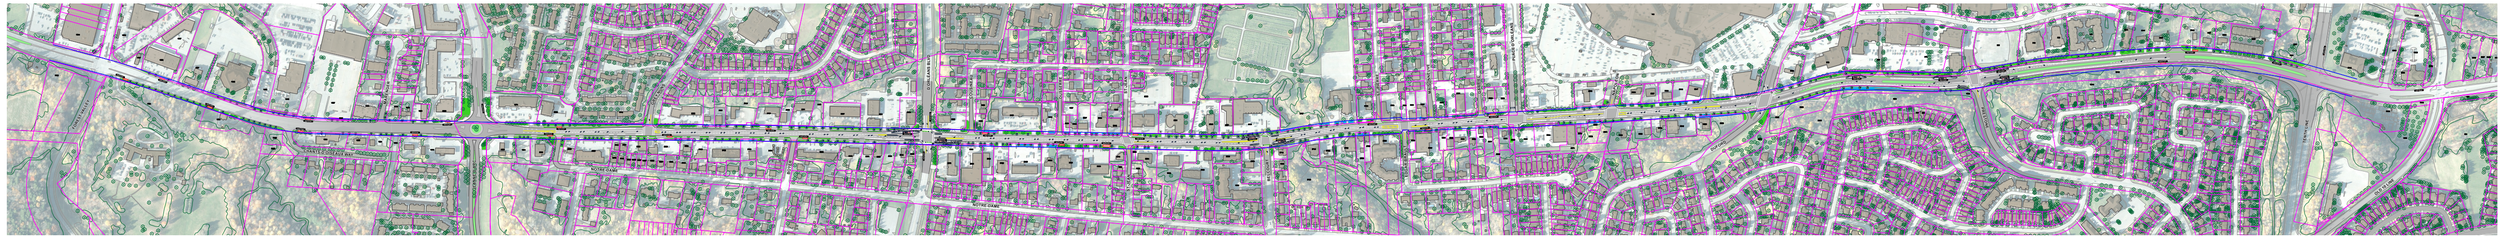

Legend

- Potential Street Tree in Existing ROW
- Potential Street Tree in Future ROW
- Existing Tree
- Existing ROW Improvement Area
- Future ROW Improvement Area
- Bus Stop Place-Making Area (Behind Sidewalk)
- Future Public Park
- Property Lines
- Official Plan Protection Limits

St. Joseph Boulevard Study

Streetscape Opportunity Zones

March 2022

Ottawa

PARSONS