1943 FAIRBANKS AVE
OTTAWA, K1H 5Y2

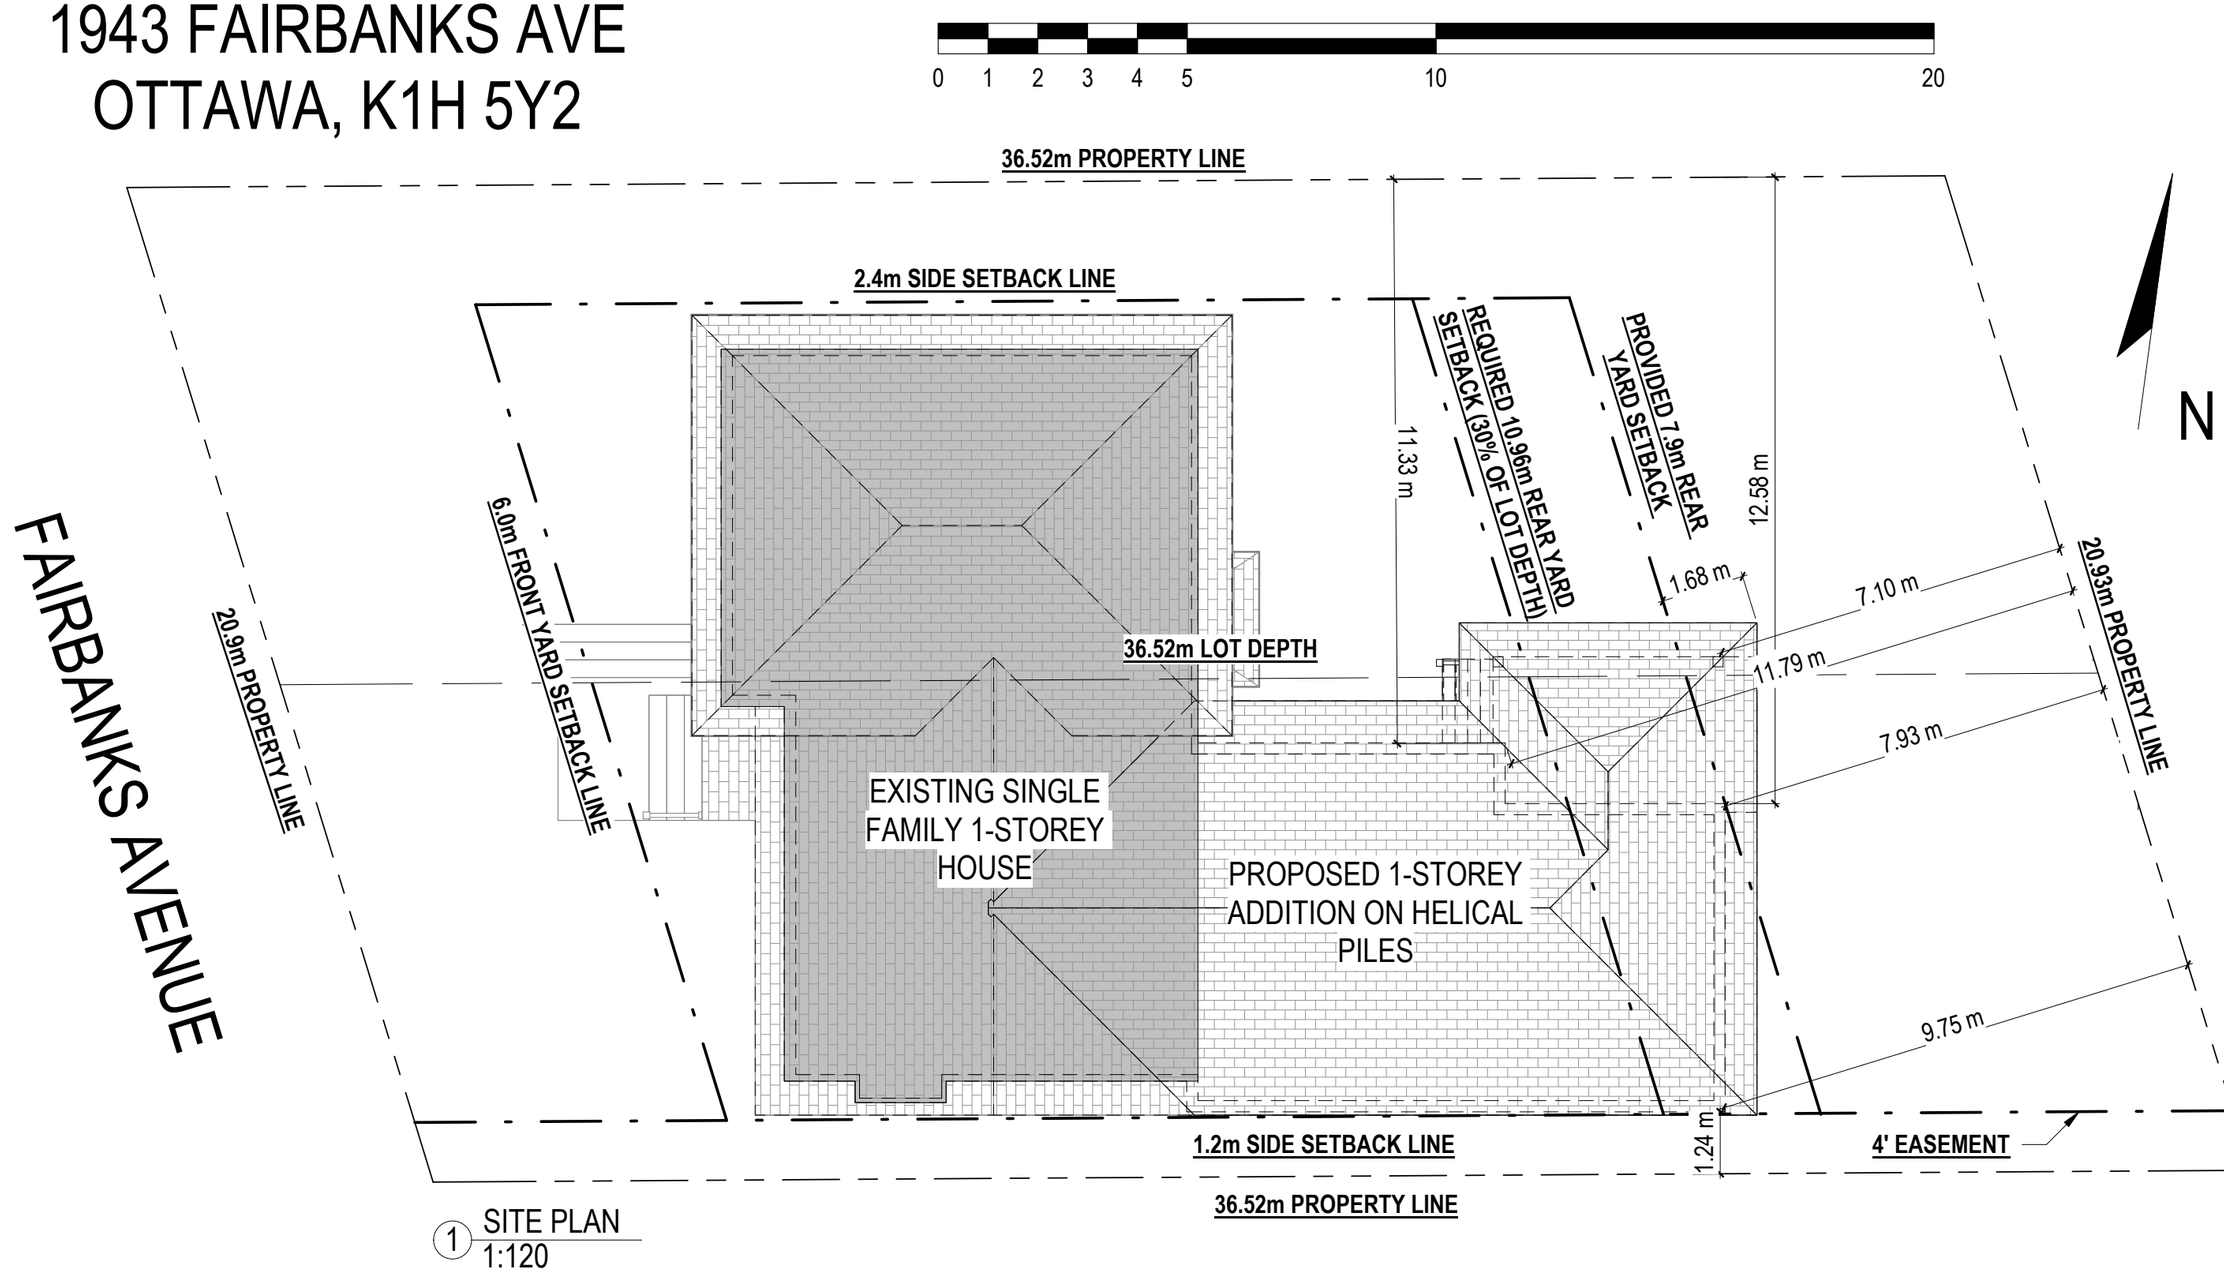

1 SITE PLAN
1:120

vdesignz
DESIGN THAT FEELS LIKE HOME

VIKTORIYA ZAMCHEVSKA
BCIN# 47 342
FIRM# 121 147

QUALIFICATION INFO:
LARGE BUILDINGS

1. THIS DRAWING MUST NOT BE SCALED
2. THE GENERAL CONTRACTOR SHALL VERIFY ALL DIMENSIONS, DATUMS, AND LEVELS PRIOR TO COMMENCEMENT OF WORK
3. ALL ERRORS AND OMISSIONS TO BE REPORTED IMMEDIATELY TO CONSULTANT

#	DATE	REVISION
0	22 JAN 24	ISSUED FOR MINOR VARIANCE APPLICATION

REAR YARD ADDITION

1943 Fairbanks Ave
Ottawa, K1H 5Y2

SITE PLAN

A0.1