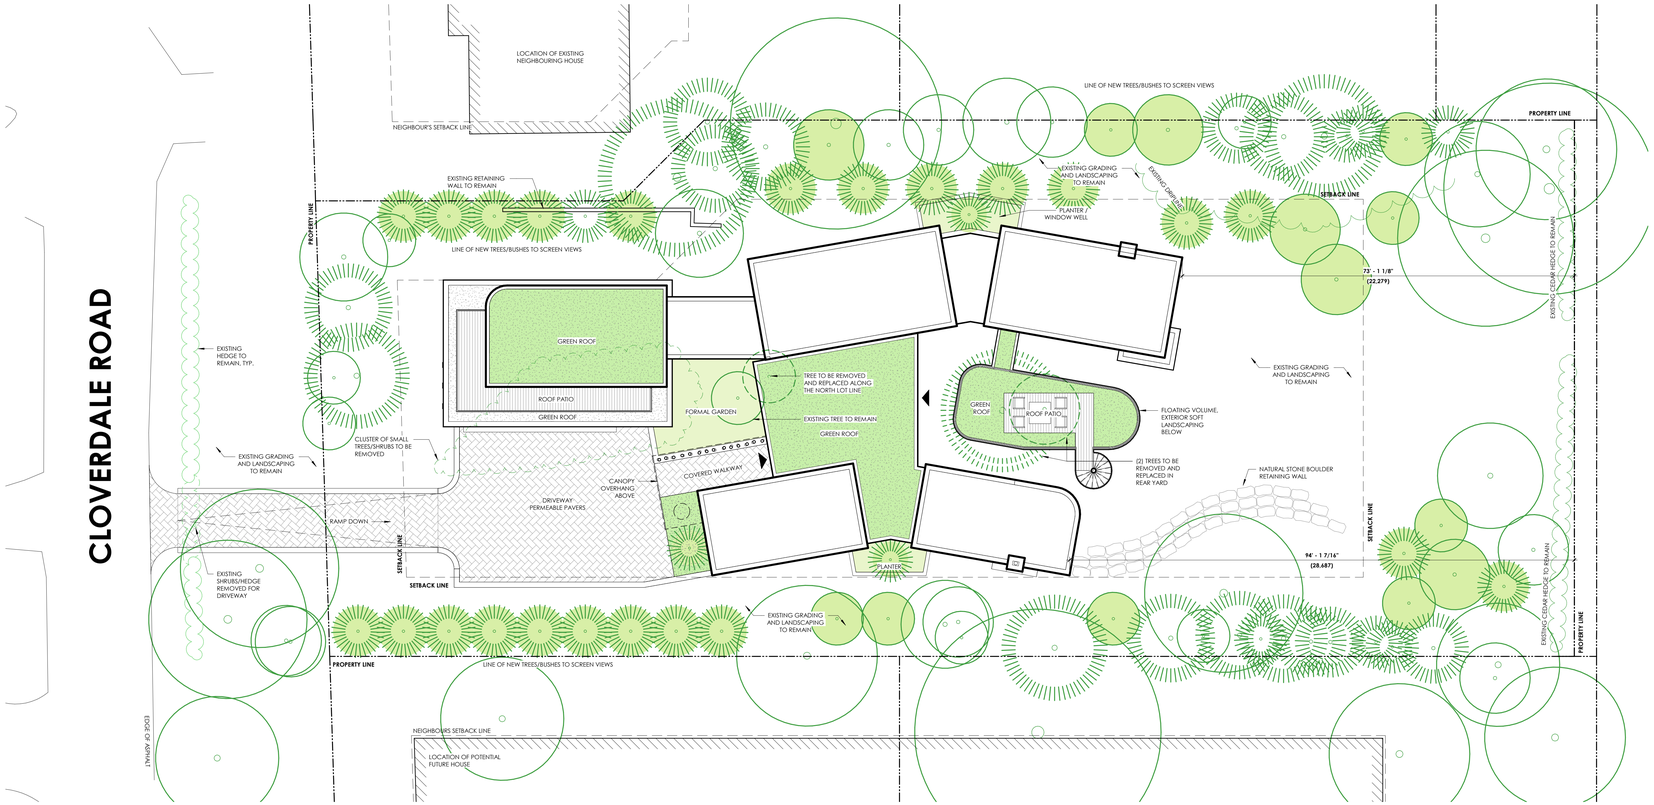

TREE STATISTICS

TREE TYPE	COUNT
EXISTING (REMOVED/REPLACED)	
CONIFEROUS	1
DECIDUOUS	2
EXISTING (TO REMAIN)	
CONIFEROUS	23
DECIDUOUS	28 (INCUD. 4 CITY TREES)
NEW	
CONIFEROUS	26
DECIDUOUS	13
TOTAL PROPOSED	
CONIFEROUS	**49**
DECIDUOUS	**41**

LANDSCAPING LEGEND

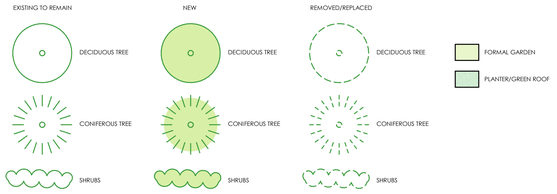

nord du projet
project north

nord actuel
true north

no	revisions	date

stamp | timbre

architect | architecte

linebox STUDIO

project title

480 CLOVERDALE

480 CLOVERDALE RD | ROCKCLIFFE PARK, ON | CANADA

drawing title | titre du dessin

LANDSCAPE PLAN

project number | numero du projet	**204**
drawn | dessiné	**Author**
checked | verifié	**Checker**
scale | échelle	**As indicated**
date | date	**10/20/20**

drawing number | numéro du dessin

A-092

C:\Users\Chris\Documents\18-204-480 CLOVERDALE_ChrisKeyshore.rvt
2022-01-31